
Road closed XXXXX XXXX am - XXXX pm for XX days		ROAD CLOSED	ROAD AHEAD CLOSED	ROAD AHEAD CLOSED	ROAD AHEAD CLOSED	NO THROUGH ROUTE	ACCESS TO FRONTAGES ONLY	Diversion	Diversion	Diversion	Diverted traffic	Diverted traffic	Diverted traffic	Diverted traffic	Diverted traffic	Diverted traffic	Diversion ENDS
Qty:2	Qty:2	Qty:2	Qty:3	Qty:x	Qty:x	Qty:1	Qty:1	Qty:1	Qty:x	Qty:1	Qty:1	Qty:x	Qty:x	Qty:x	Qty:x	Qty:x	Qty:2

NO PARKING CONES REQUIRED ○○○○ Qty:x

TOTAL SIGNS = 16

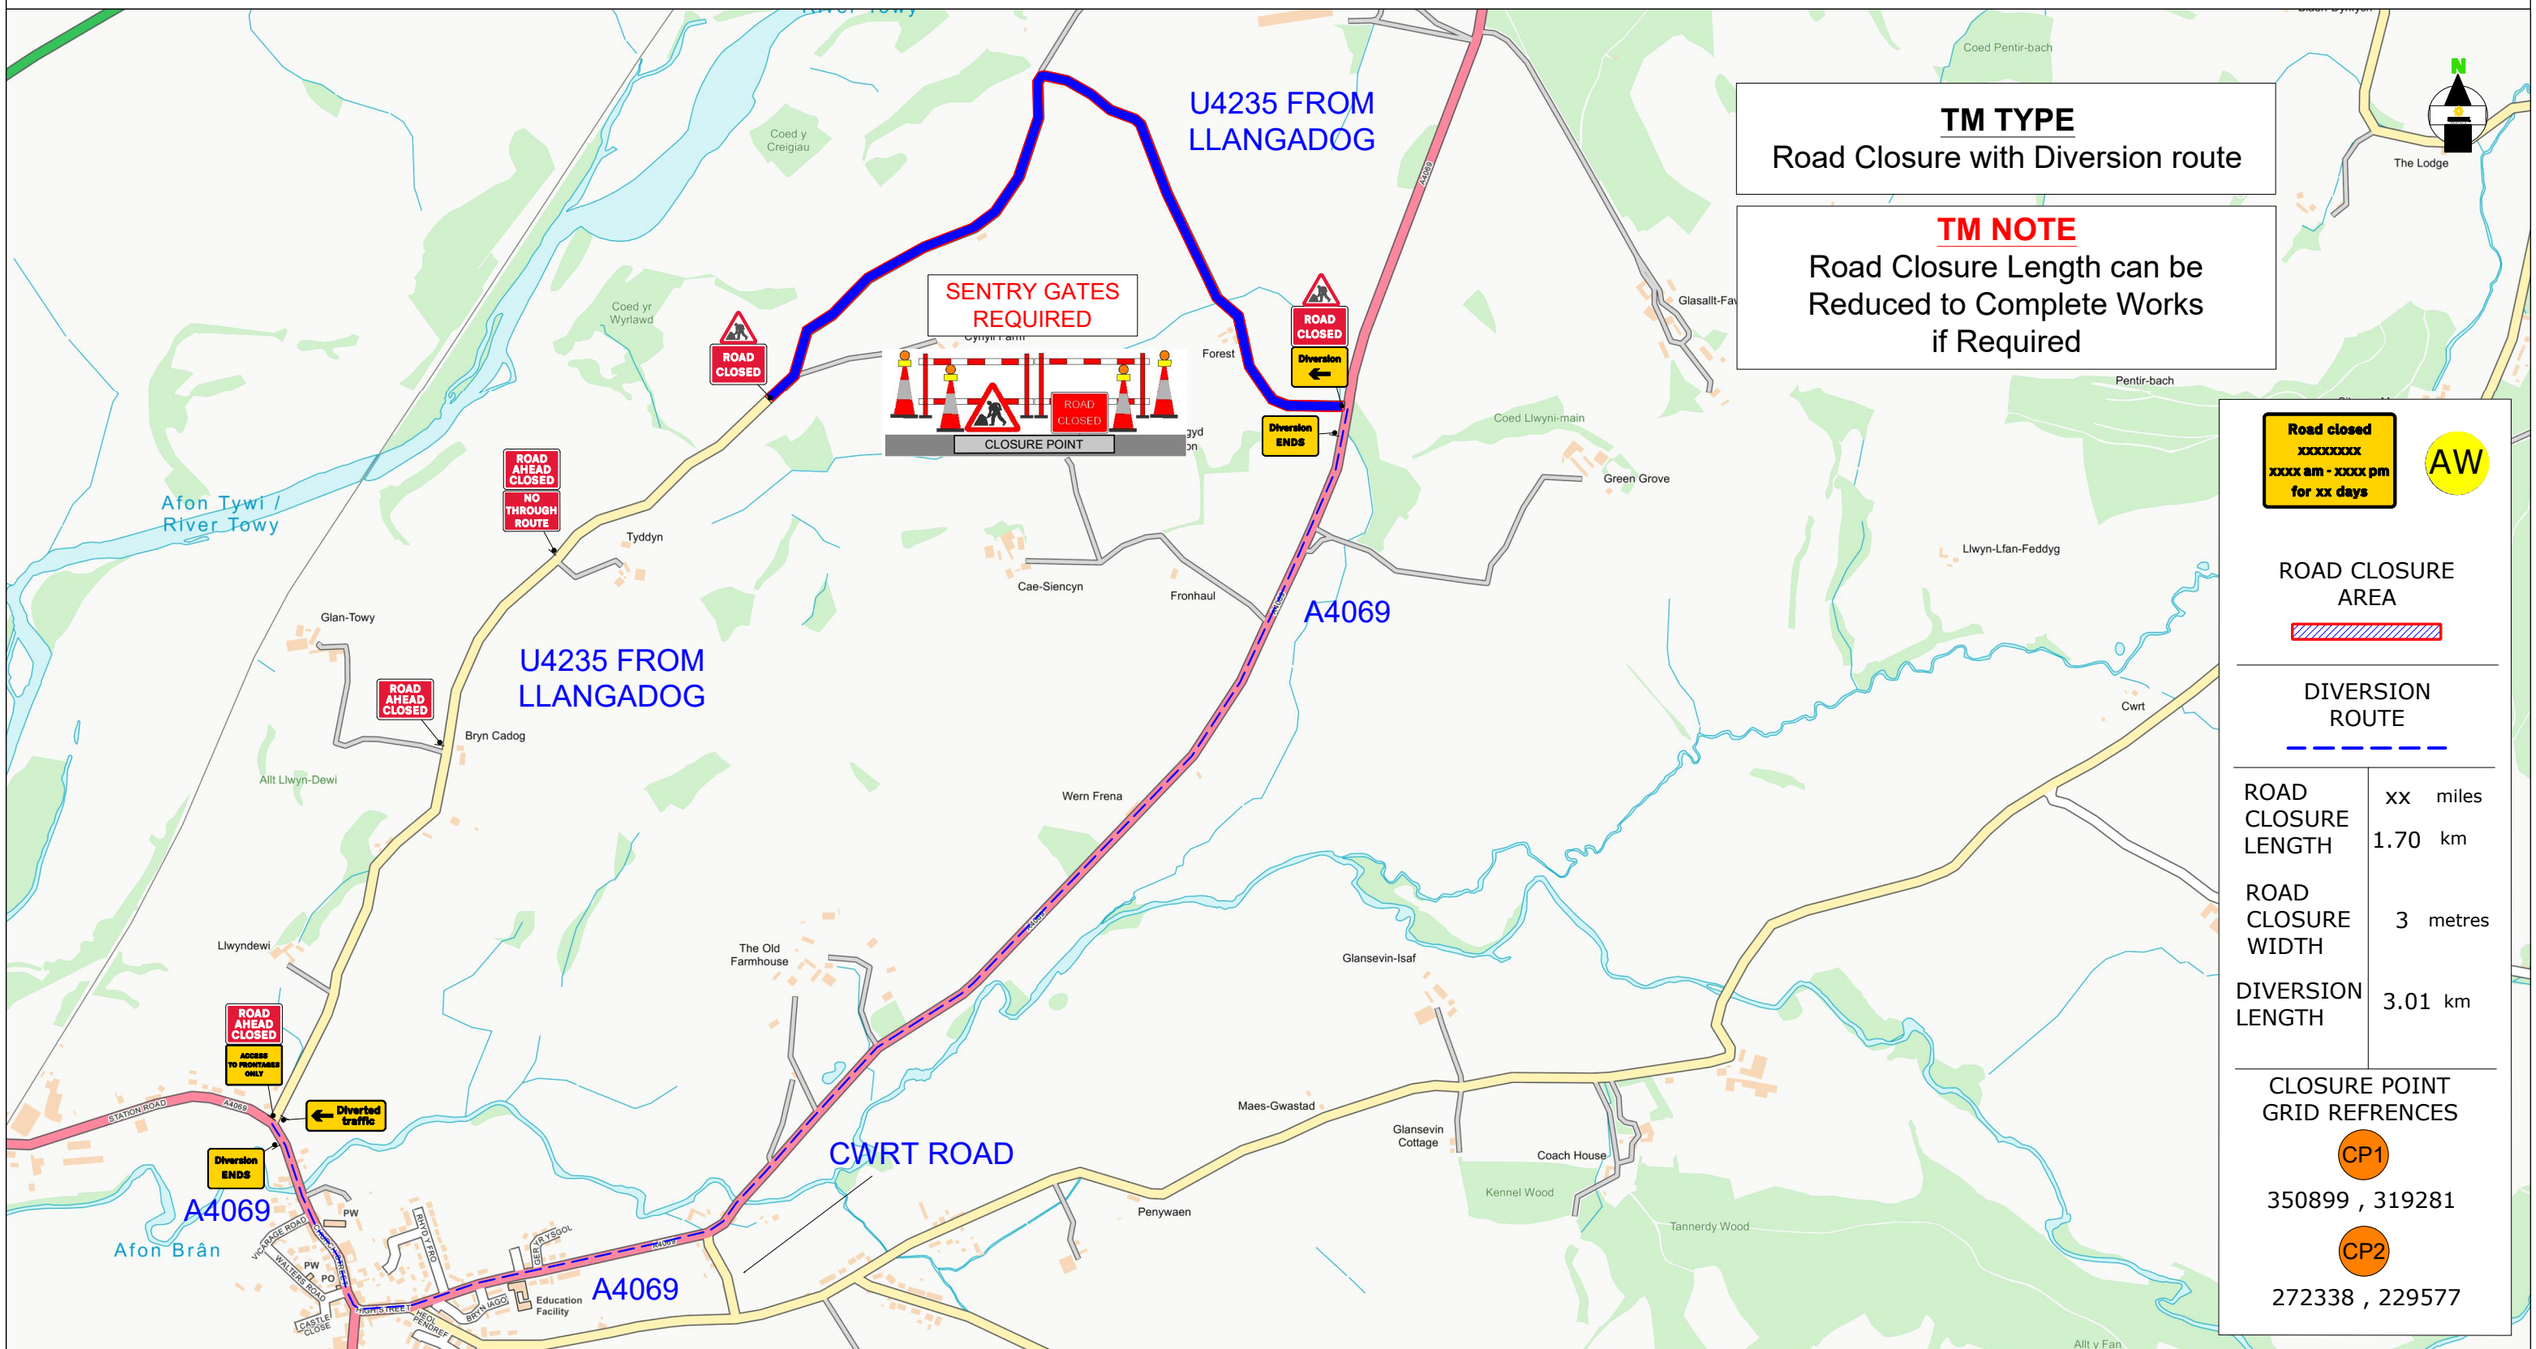

TM TYPE

Road Closure with Diversion route

TM NOTE

Road Closure Length can be Reduced to Complete Works if Required

Road closed XXXXXXXX XXXX am - XXXX pm for XX days

AW

ROAD CLOSURE AREA

DIVERSION ROUTE

ROAD CLOSURE LENGTH	xx	miles
	1.70	km
ROAD CLOSURE WIDTH	3	metres
DIVERSION LENGTH	3.01	km

CLOSURE POINT GRID REFRENCES

CP1

350899 , 319281

CP2

272338 , 229577

Contract No	220-S014007	Client: Openreach	
Date	26/08/2026	Site Location / Drawing Title	
Drawn by	S.R 254	A4069, Myddfai, Llangadog,	
Approved By	254	Carmarthenshire, Wales,	
Purpose of works	Civils Works	SA19 9AW,	
DWG Version No	001		
Amended By	MB/857	///: playful.opts.early	
Amendment Date	27/08/2026	Scale	NOT TO SCALE
Sheet No	1 of 1	OS Licence No	OI - xxxxxxxx

Note

1. All equipment shall be approved and shall comply with the Department Of Transport specification MCE0111. This drawing does not show the normal road works signage that will be required as per Chapter 8.
2. All signs to be in accordance with TSGRD 2016 and to minimum class retroflective.
3. Minimum height of lettering to be 60mm and sign boards to be 1000mm (750mm where appropriate).

DETAIL B (B)

Single/Dual carriageway 40mph or less - 450mm traffic cones, spacing 1.5m.
Single/Dual carriageway 50mph or more - 750mm traffic cones, spacing 1.5m.
Dual carriageway national speed limit - 750mm traffic cones, spacing 1.5m, relaxation 3m.

Notes:
1) During darkness, warning lights to BS EN 12352:2006 should be provided in accordance with Table A1.3 (Appendix 1).
2) 45° tapers have 1.2m spacing, no relaxations.
3) On motorways and NSL AP duals with hard shoulders, 1m cones will be required for both standard and relaxation works for lead tapers and the facing wall of lane changes.

DETAIL C1 (C1)

9m

Single/Dual carriageway 40mph or less - 450mm traffic cones.
Single/Dual carriageway 50mph or more - 750mm traffic cones.

Notes:
1) During darkness, warning lights to BS EN 12352:2006 should be provided in accordance with Table A1.3 (Appendix 1).
2) For relaxation to Detail C1 see Table A1.3 (Appendix 1).

DETAIL C2 (C2)


3m

Single carriageway 40mph or less - 450mm traffic cones.
Single/Dual carriageway 50mph or more - 750mm traffic cones.

Notes:
1) During darkness, warning lights to BS EN 12352:2006 should be provided in accordance with Table A1.3.

DETAIL AL (AL)

Manned Airlock system.
Notes:
1) Minimal site traffic 25 - 30m air lock is sufficient, Extend airlock for larger work vehicle flow.
2) Red lamps to be used on Nissen Barrier (all HE netwoks)

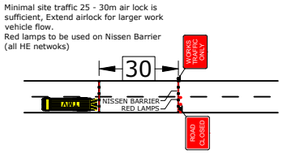

The information in this drawing may not be copied or used by third parties without written consent from Sunbelt Rentals ltd (Traffic Management).
This layout is for installation by NRSWA, Lantra 12A,12B,12C,12D qualified persons.
All works shall be in accordance with Safety at Street Works and Road Works, A Code of Practice 2013 & Chapter 8

THIS DOCUMENT IS UNCONTROLLED WHEN PRINTED

The electronic version of this document is the approved and most current. Any printed version is uncontrolled and may not be current.

SUNBELT RENTALS

Sunbelt Rentals UK (Traffic Management)
Kemble Airfield Enterprise Park,Cirencester Road, Kemble GL7 6BQ
Telephone: 0370 050 0792

V9A