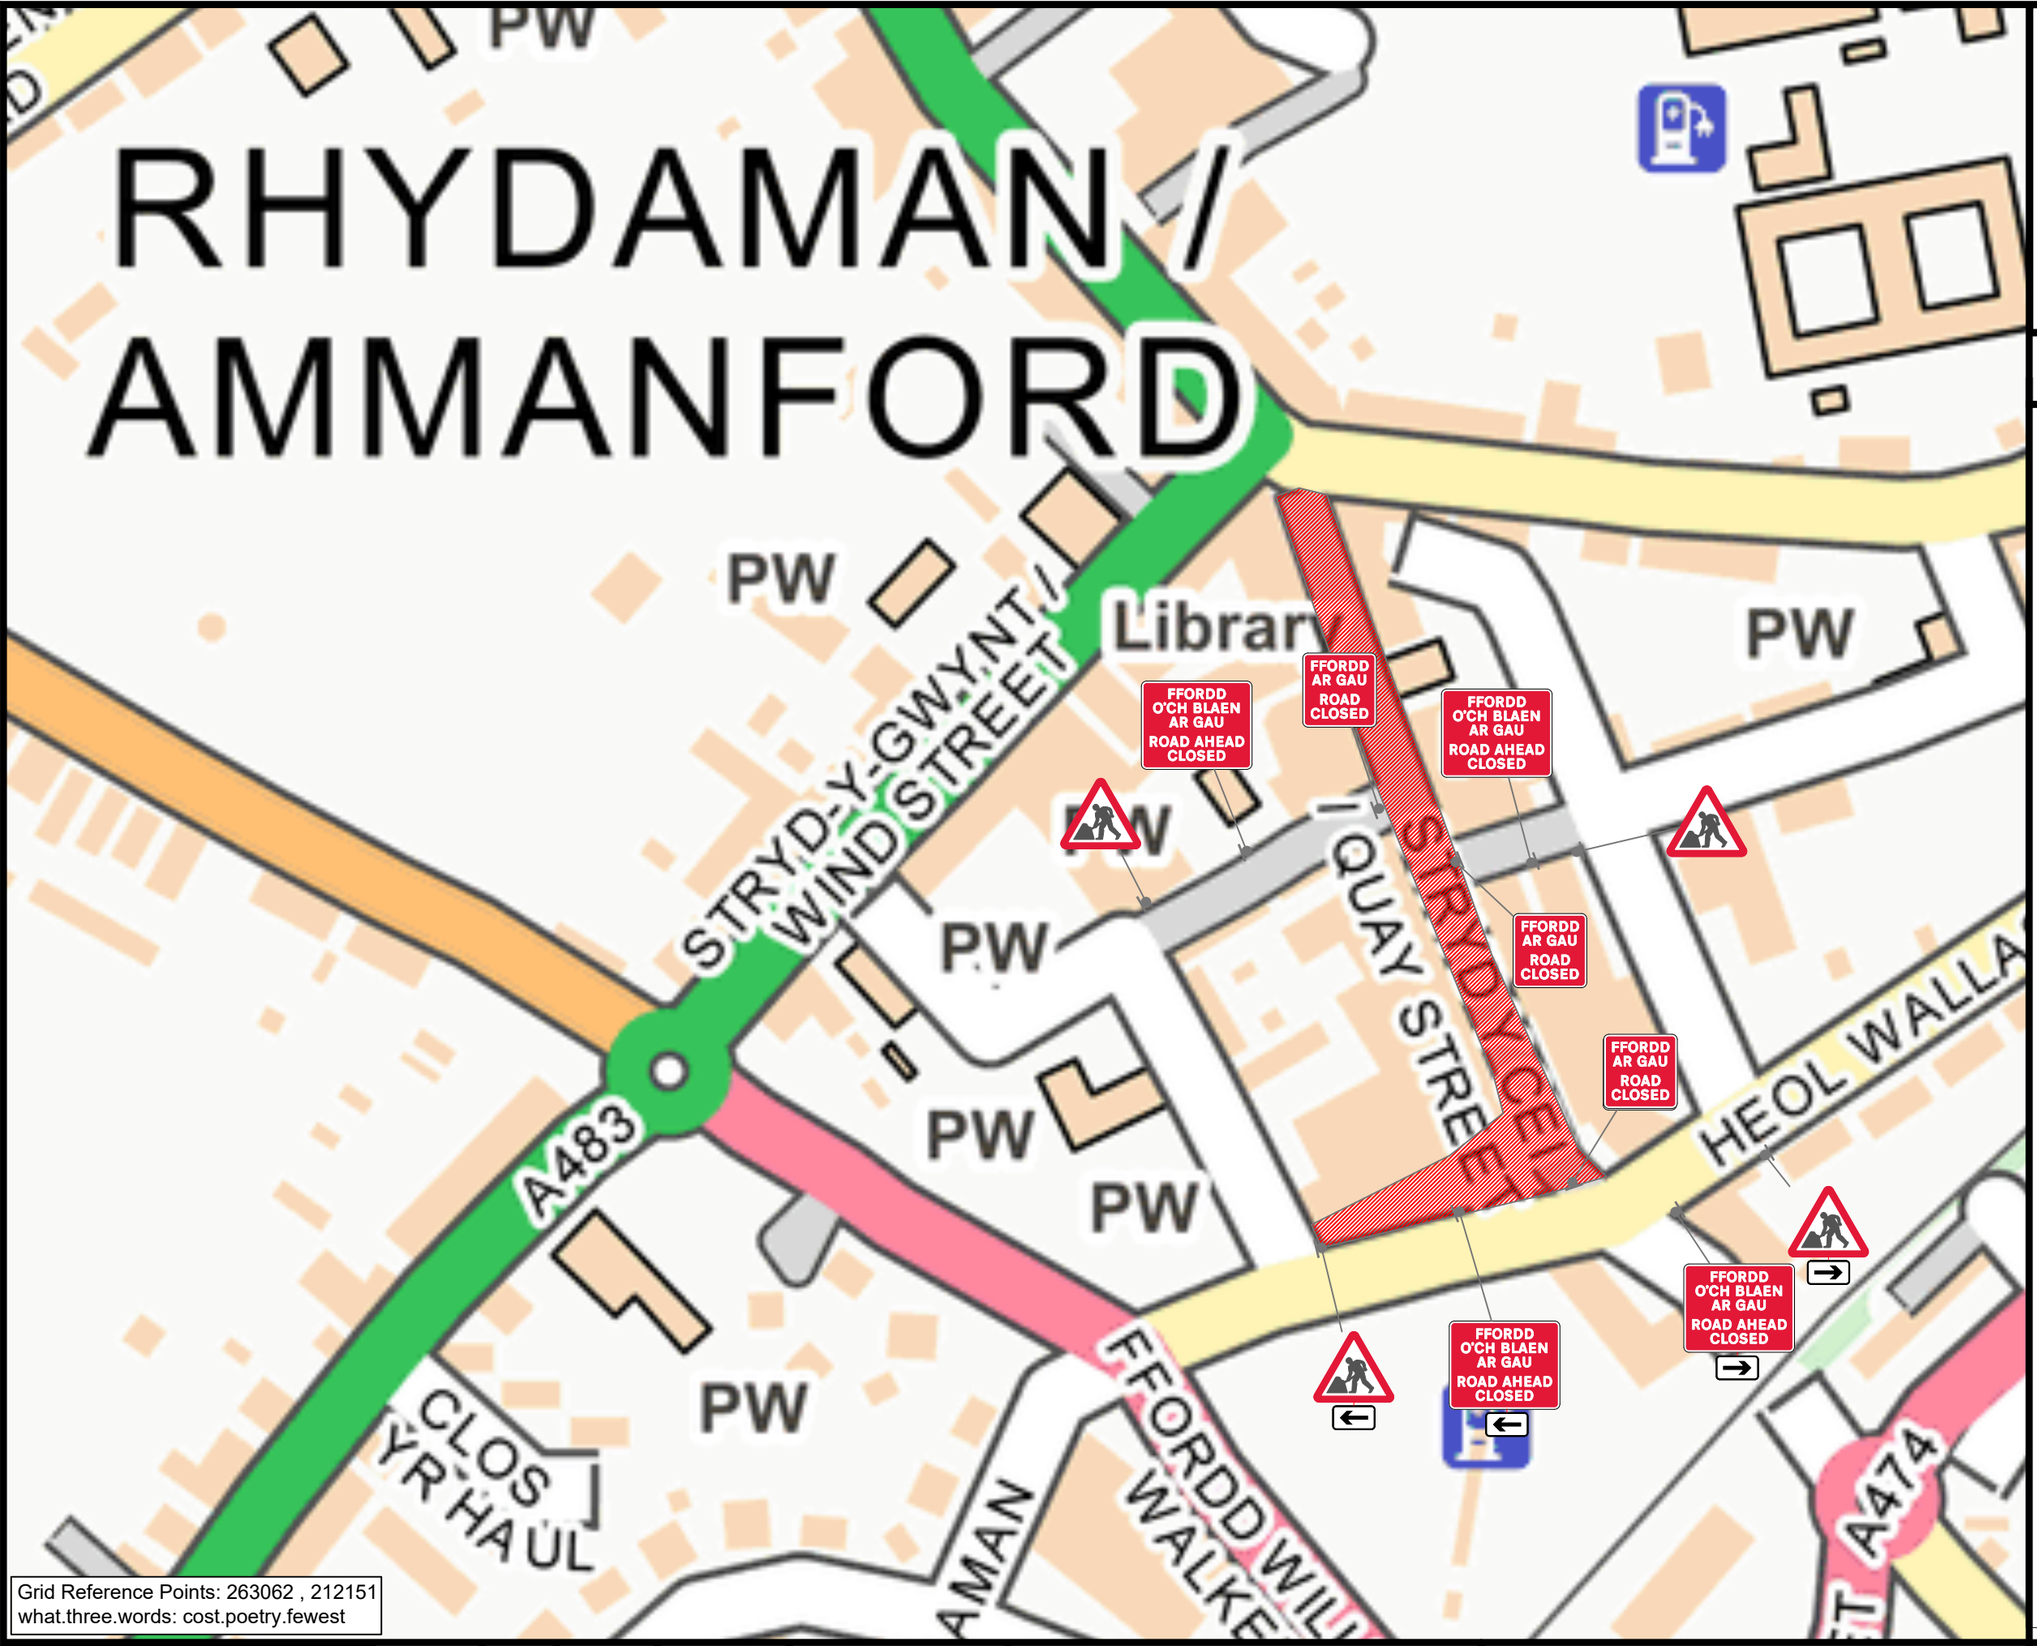


Grid Reference Points: 263062 , 212151
what.three.words: cost.poetry.fewest

themeans

BILL OF QUANTITIES

Qty: 2 Ref: 573 Direction to hazard right	
Qty: 2 Ref: 573 Direction to hazard left	
Qty: 4 Ref: 7001 Road works ahead	
Qty: 4 Ref: 7010.1 Nature of temporary hazard ahead - Road Closed	FFORDD AR GAU ROAD CLOSED
Qty: 4 Ref: 7010.1 Nature of temporary hazard ahead - Road Ahead Closed	FFORDD O'CH BLAEN AR GAU ROAD AHEAD CLOSED

GO Ahead TRAFFIC MANAGEMENT

Date:	Rev	DRAWN	APPROVED	Drawing Number:	GATM-1006-AMMANFORD-REV-1
28.07.26	1	SJ	P EVANS	Client Reference:	THEMEANS
Title: Quay Street, Tir-y-dail, Ammanford, Carmarthenshire, Wales, SA18 3EN				Traffic Management:	ROAD CLOSURE NO DIVERSION
				Road Speed:	20mph

KEY

Closed Area
Cone
Sign

All drawings are drawn to north.

All layouts are drawn with Traffic Signs Regulation & General Layout Directions 2016 & Chapter 8 Guidelines. Using Safety At Street Works And Road Works A Code Of Practice as a guideline.
Drawing to be read with relevant method statement & risk assessment.
All sign locations are indictive and exact locations will be determined on site.
Cross section is measured from narrowest point throughout works.
This may differ on site and are only to be used as a guide.

Drawn by Ackroyd Design.

A3