
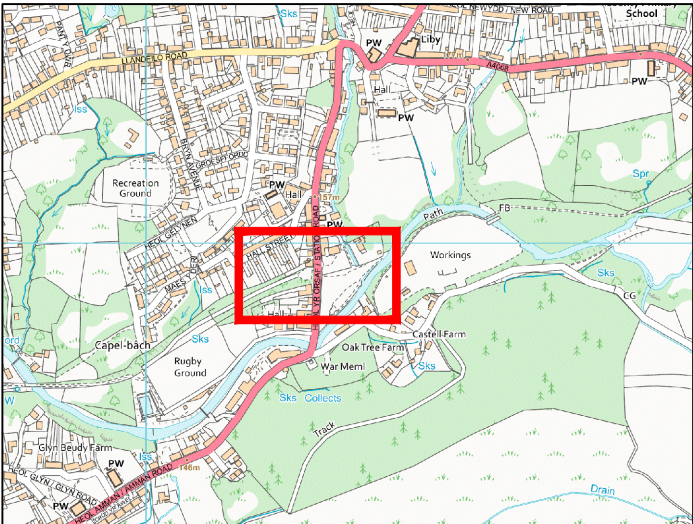


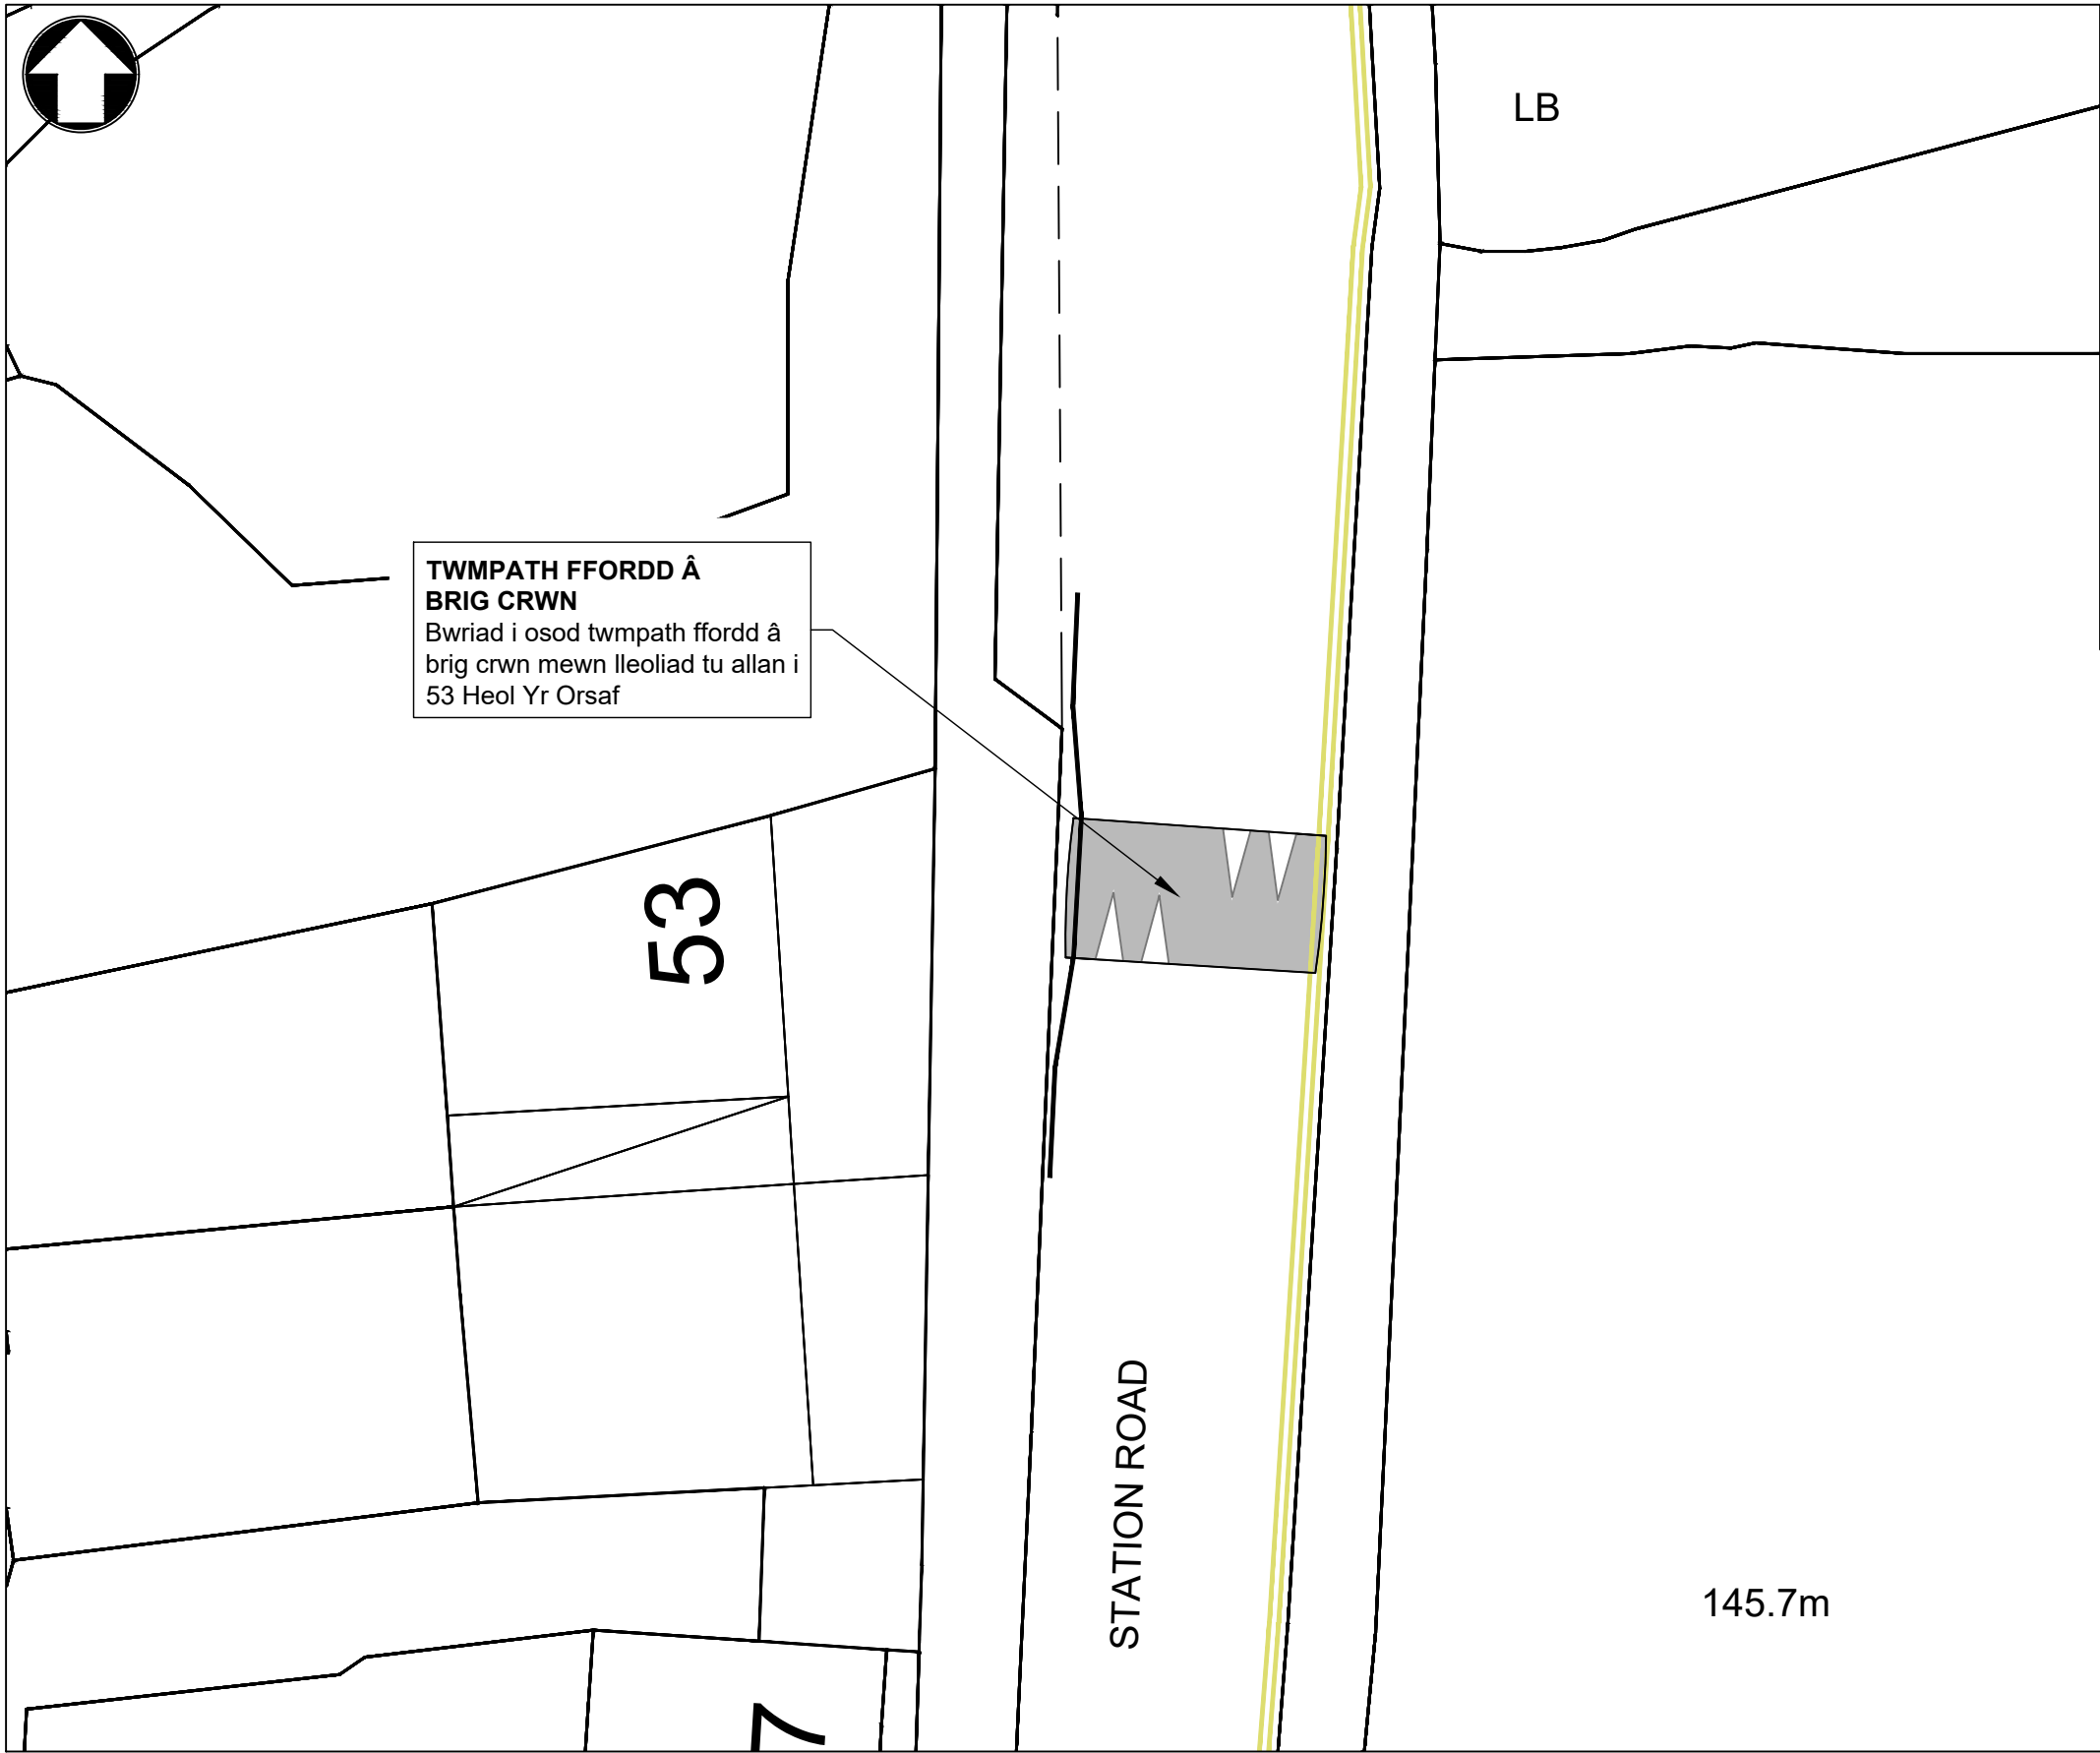

MAP O'R LLEOLIAD CYF GRID : 271283/213927
COD POST: SA18 1SH

© Hawlfraint y Goron a hawliau cronfa ddata 2026
Arolwg Ordans AC0000810849
© Crown copyright and database rights 2026
Ordnance Survey AC0000810849

ADOL	DYDDIAD	DISGRIFIAD O'R ADOLYGIAD		ADOL GAN	WEDY' WRIO
ADOLYGIAD ARCHWILIO					
Statws					
YMGYNGHORIAD					
Gwnead gan	Dyddiad	Wedi'i wrio	Dyddiad	Awdurdodwyd	Dyddiad
ME	23/07/26	SNG	30/07/26	VP	30/07/26
Graddfa			Rhif y Proiect		
PRIF 1:200			80/0041/386		
			Rhif y darlun		Adolygiad
			CON-01		-

Gwasanaethau Dylunio Peirianegol



Engineering Design Services

Adrian Harries B.Eng (Hons). C.Eng, M.I.C.E
Rheolwr Gwasanauethau Peirianeg Strategol
Strategic Engineering Services Manager,

Adran Lle Seilwaith a Datblygiad Economaidd,
Bloc 1, Parc Myrddin, Waun Dew, Caerfyrddin
Sir Caerfyrddin SA31 1HQ

Department of Place, Infrastructure & Economic Development
Block 1, Parc Myrddin, Richmond Terrace, Carmarthen,
Carmarthenshire SA31 1HQ

Prosiect

A4069 HEOL YR ORSAF, BRYNAMMAN

Teitl

**ARFAETHEDIG TWMPATH Ffordd A
BRIG CRWN**