ORIGINAL DRAWING FORMAT A1

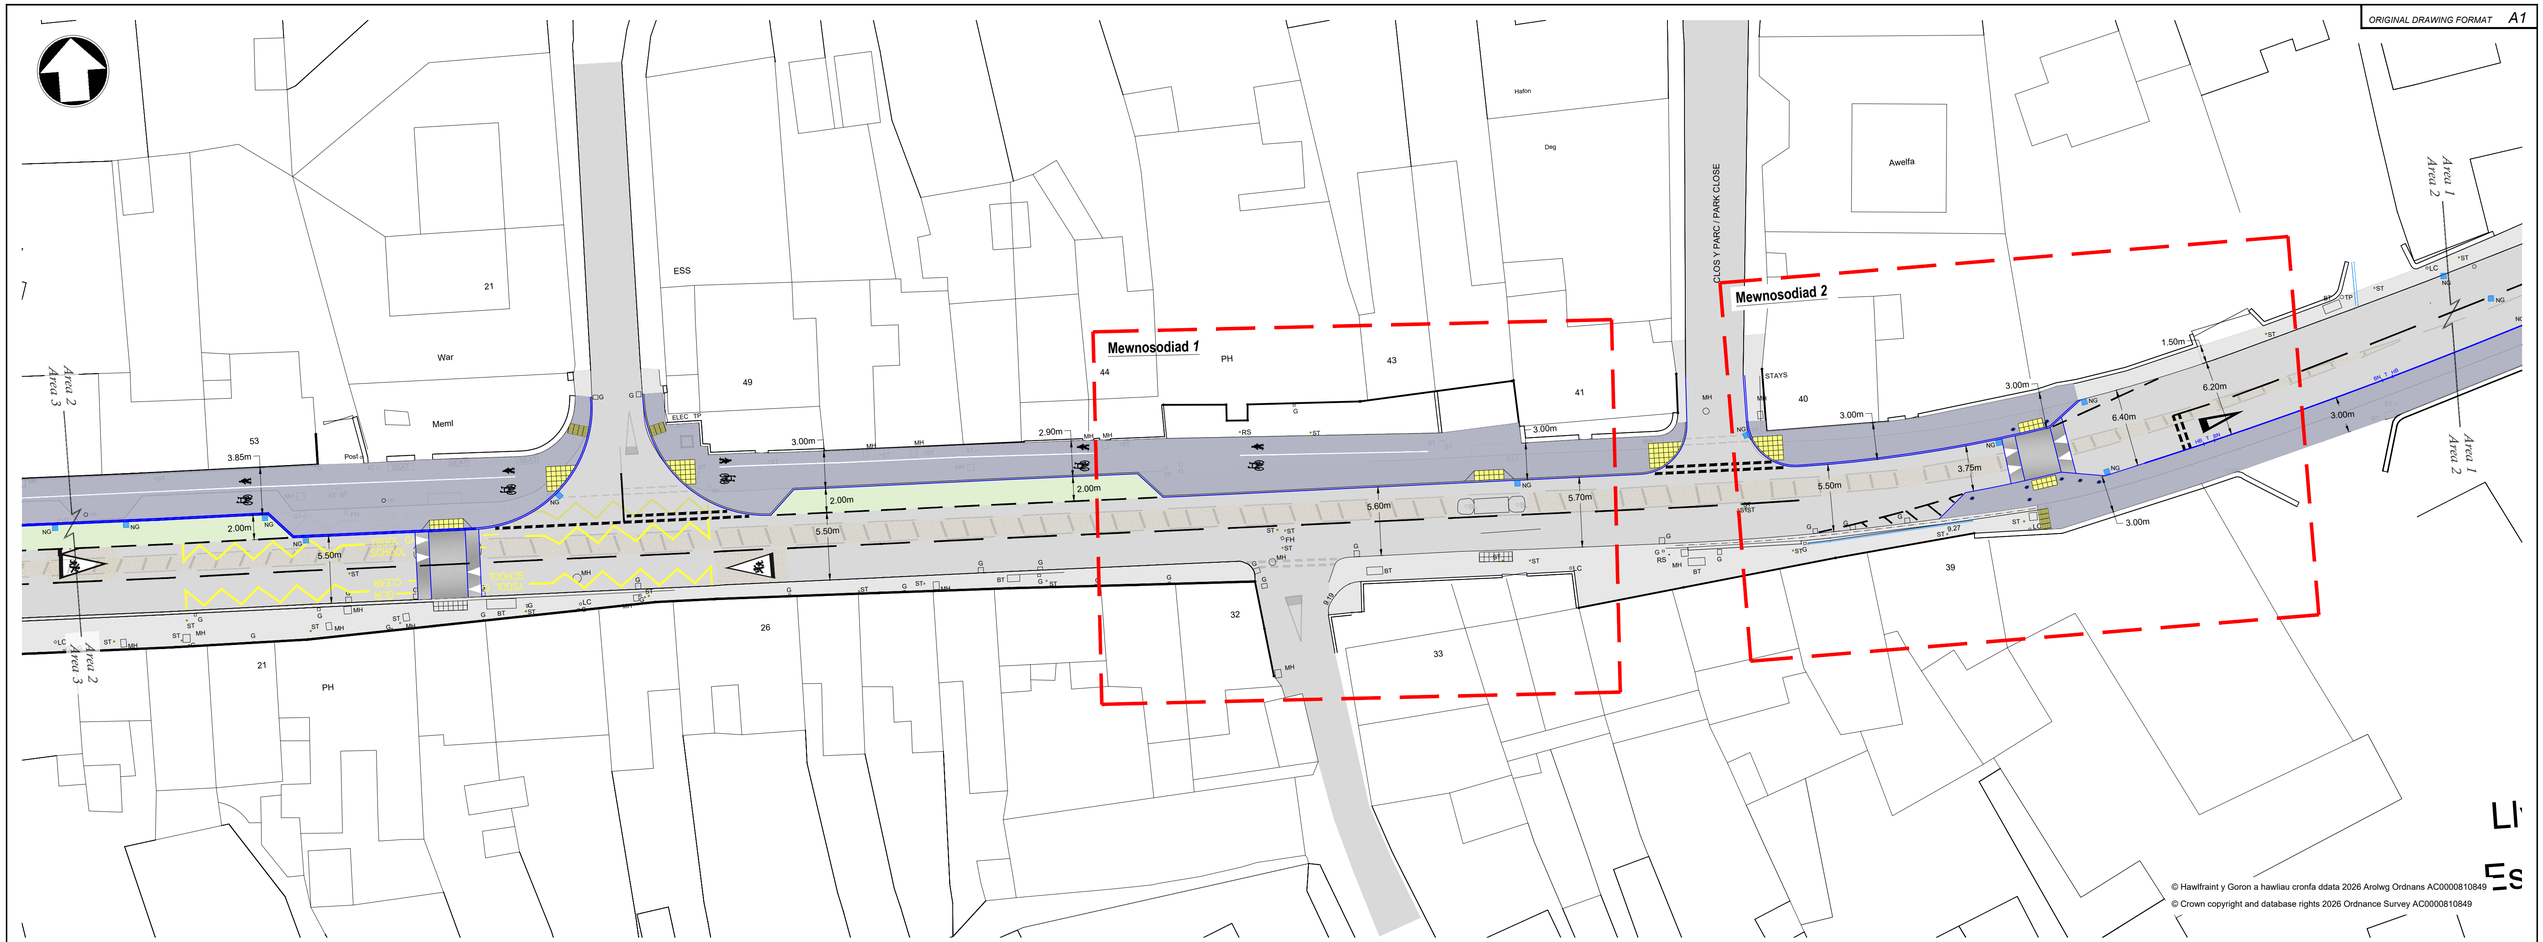

Mewnosodiad1 - Delweddu 3D yn dangos Llwybr Cyd-ddefnyddio Abergwili yn edrych tua'r gorllewin tuag at Gaerfyrddin.

Mewnosodiad 2 - Delweddu 3D yn dangos System Blaenoriaeth Ildio a Llwybr Cyd-ddefnyddio Abergwili yn edrych tua'r gorllewin tuag at Gaerfyrddin.

REV	DATE	REVISION DESCRIPTION	REV BY	CHECKED	DATE CHD

Status: YMGYNGHORI — ISSUED FOR THE PURPOSE SHOWN ONLY

Gwasanaethau Dylunio Peirianegol

Cyngor Sir Gâr
Carmarthenshire County Council

Engineering Design Services

Adrian Harries B.Eng (Hons). C.Eng, M.I.C.E
Rheolwr Gwasanauethau Dylunio Proffesiynol
Professional Design Services Manager,

Adran Lle Seilwaith a Datblygiad Economaidd,
Bloc 1, Parc Myrddin, Waun Dew, Caerfyrddin
Sir Caerfyrddin SA31 1HQ

Department of Place, Infrastructure & Economic Development
Block 1, Parc Myrddin, Richmond Terrace, Carmarthen,
Carmarthenshire SA31 1HQ

Project: **LLWYBRAU CAERFYRDDIN**

Title: **DYLUNIAD LLWYBR ABERGWILI YR OPSIWN A FFEFRIR**

Made By	Date	Checked	Date	Authorised	Date
CS	18/02/26	DR	18/02/26	VV	18/02/26

Scale	Project no.	Drawing no.	Revision
1:250	80/0040/559	FE01/2	-