ORIGINAL DRAWING FORMAT A1

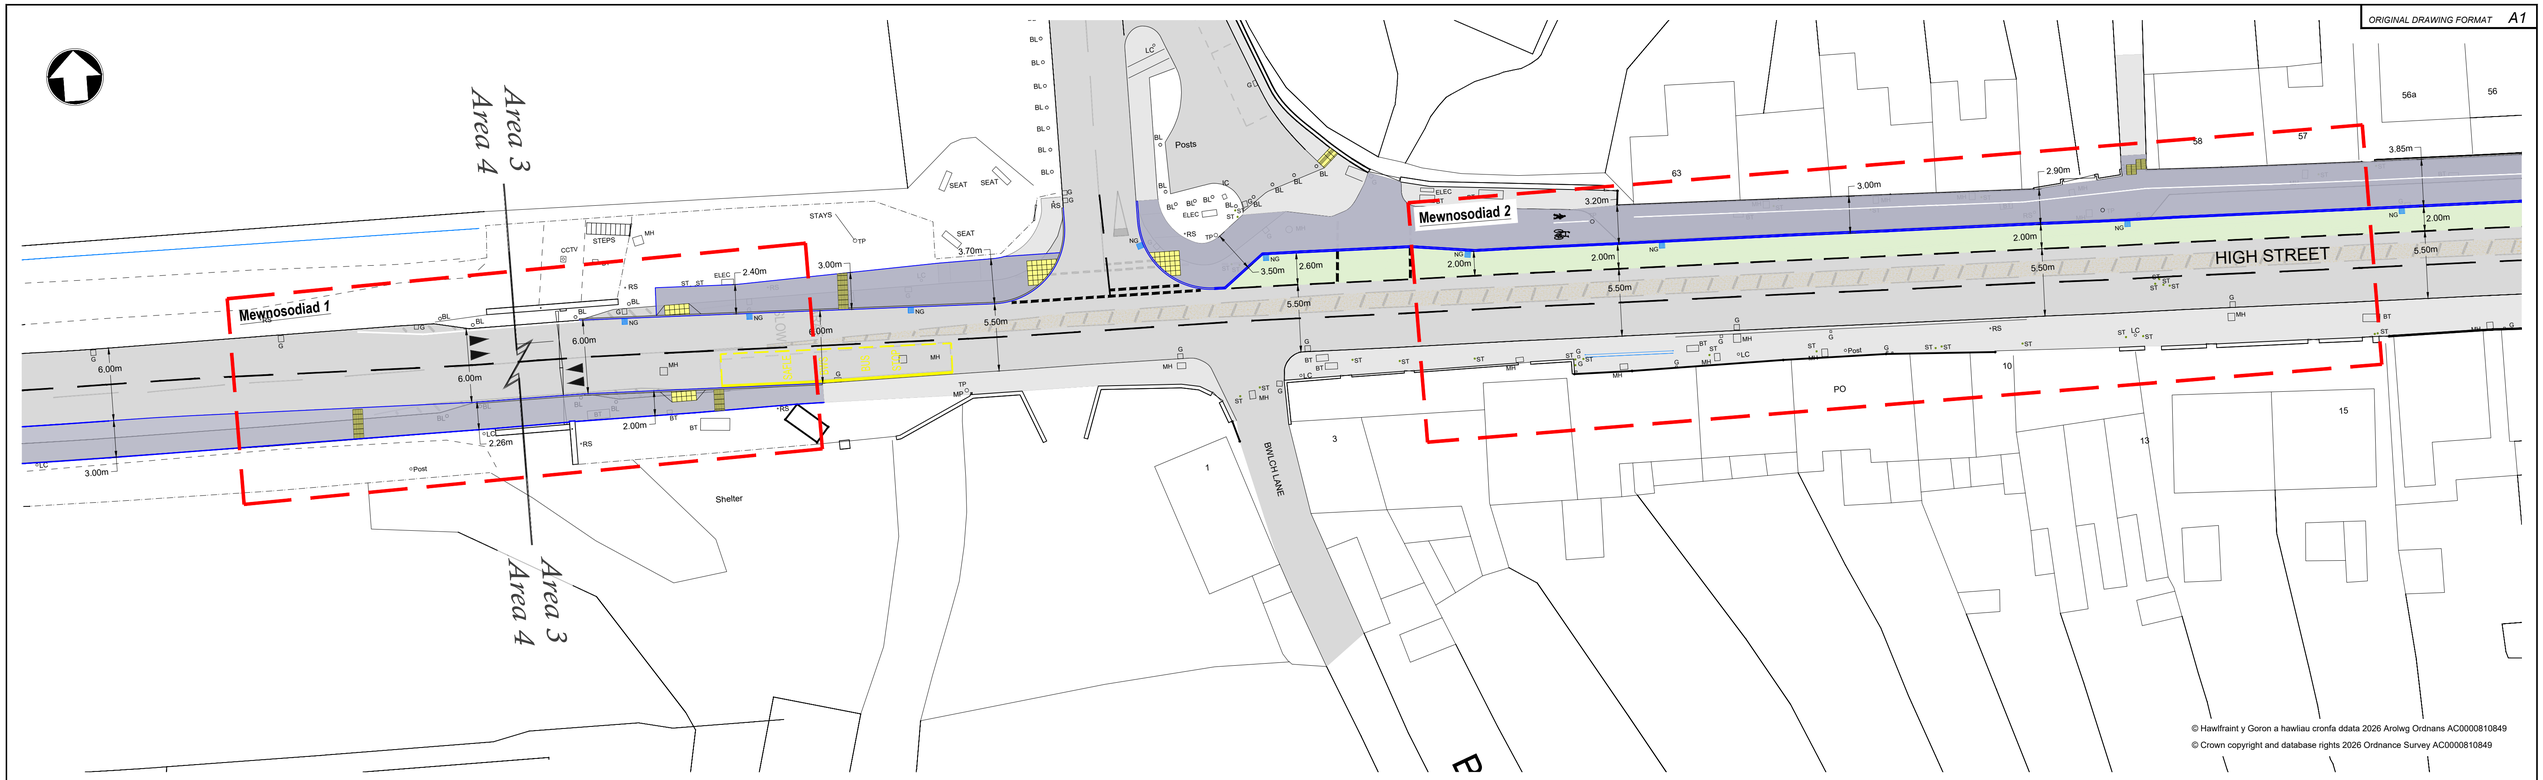


© Hawlfraint y Goron a hawliau cronfa ddata 2026 Arolwg Ordnans AC0000810849
© Crown copyright and database rights 2026 Ordnance Survey AC0000810849

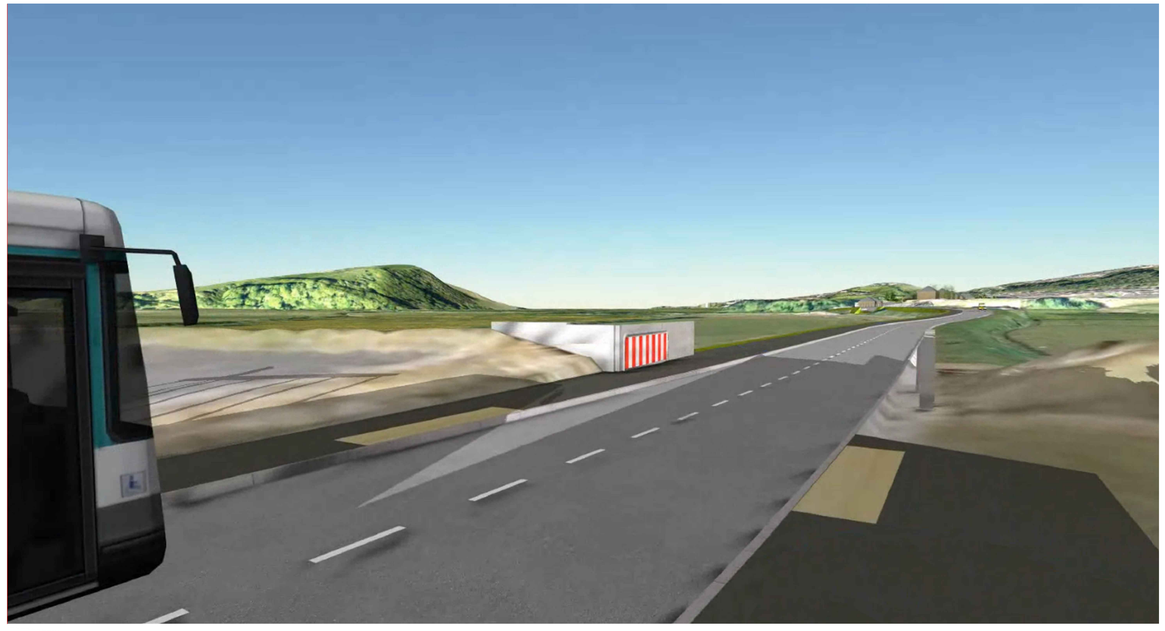

**Mewnosodiad 1 - Delweddu 3D o'r man croesi wrth y Rhwystr Amddiffyn rhag Llifogydd sy'n edrych tua'r gorllewin tuag at Gaerfyrddin.**

**Mewnosodiad 2 - Delweddu 3D o'r llwybr cyd-ddefnyddio arfaethedig gyda mannau parcio.**

| REV | DATE | REVISION DESCRIPTION | REV BY | CHECKED | DATE CHD |
|---|---|---|---|---|---|

Status: YMGYNGHORI — ISSUED FOR THE PURPOSE SHOWN ONLY

Gwasanaethau Dylunio Peirianegol
Cyngor Sir Gâr
Carmarthenshire County Council
Engineering Design Services

**Adrian Harries B.Eng (Hons). C.Eng, M.I.C.E**
**Rheolwr Gwasanauethau Dylunio Proffesiynol**
*Professional Design Services Manager,*

Adran Lle Seilwaith a Datblygiad Economaidd,
Bloc 1, Parc Myrddin, Waun Dew, Caerfyrddin
Sir Caerfyrddin SA31 1HQ

*Department of Place, Infrastructure & Economic Development*
*Block 1, Parc Myrddin, Richmond Terrace, Carmarthen,*
*Carmarthenshire SA31 1HQ*

Project: **LLWYBRAU CAERFYRDDIN**

Title: **DYLUNIAD LLWYBR ABERGWILI YR OPSIWN A FFEFRIR**

| Made By | Date | Checked | Date | Authorised | Date |
|---|---|---|---|---|---|
| CS | 18/02/26 | DR | 18/02/26 | VV | 18/02/26 |

Scale: *1:250*

Project no.: 80/0040/559

Drawing no.: FE01/3

Revision: -