
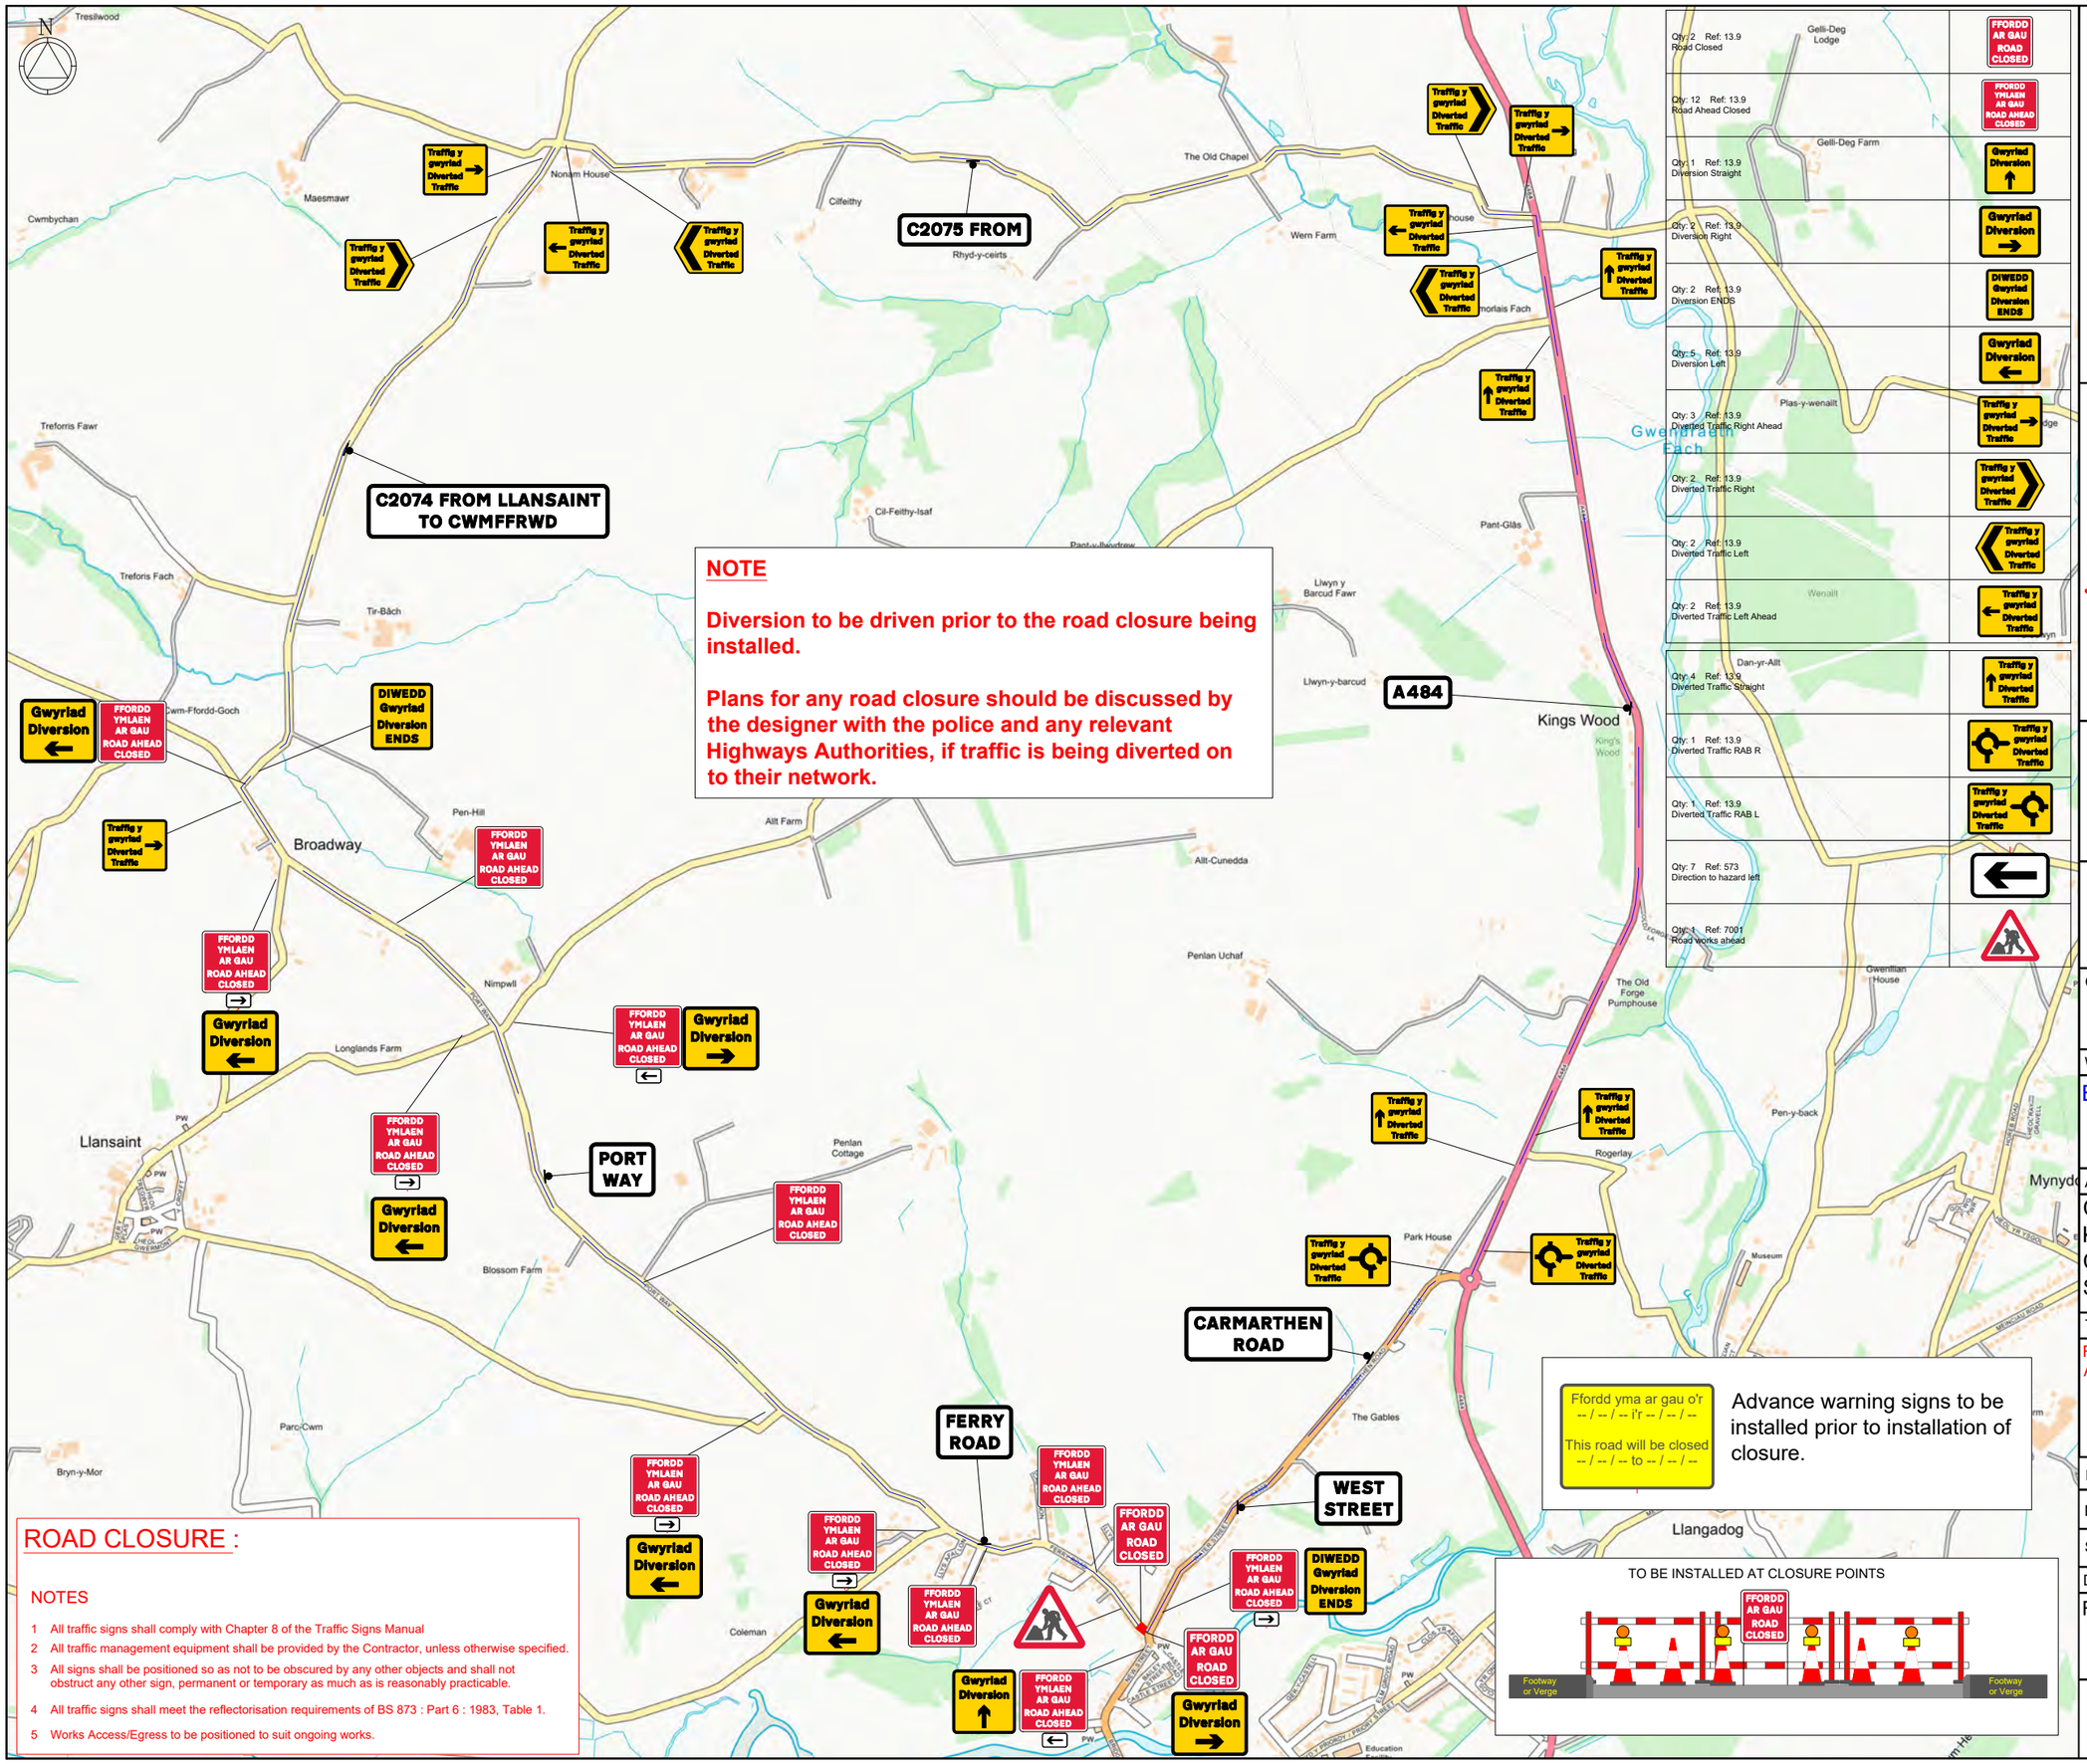


KEY

- Pedestrian Barrier
- Cone
- Sign
- Portable traffic signal
- Work area
- Closed area
- Safety Zone
- Diversion Route
- Pedestrian Route
- 1 Traffic signal phase
- Pedestrian ramp (Fixed to ground)
- TM Operative
- Marshal
- No Parking Cones
- Temporary Pedestrian Crossing

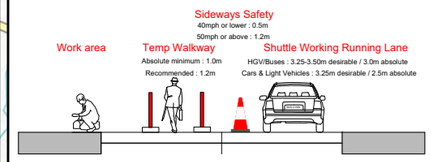

DETAIL B

Single/Dual carriageway 40mph or less - 450mm traffic cones, spacing 1.5m. Single/Dual carriageway 50mph or more - 750mm traffic cones, spacing 1.5m. Dual carriageway national speed limit - 750mm traffic cones, spacing 1.5m, relaxation 3m.

Notes:
1) During darkness, warning lights to BS EN 12352:2006 should be provided in accordance with Table A1.3 (Appendix 1).
2) 45° tapers have 1.5m spacing, no relaxations.
3) On motorways and NSL AP duals with hard shoulders, 1m cones will be required for both standard and relaxation works for lead tapers and the facing wall of lane changes.

DETAIL C2

Single carriageway 40mph or less - 450mm traffic cones. Single/Dual carriageway 50mph or more - 750mm traffic cones.

Notes:
1) During darkness, warning lights to BS EN 12352:2006 should be provided in accordance with Table A1.3.

Click Pin and Map for Google Maps link
EASTINGS & NORTHINGS:

X:240756/Y:207119

MJ Quinn

Client: openreach

Works Description: BLOCKAGES

Address:
Castle Street
Kidwelly
Carmarthenshire
SA17 5AX

TM Type:
ROAD CLOSURE
AWS

Design: J.BOWERS	Drawn: J.BOWERS	Chkd: M.BANKS
Date: 30/07/26	Date: 30/07/26	Date: 30/07/26
Scale: NTS	Status: DRAFT	Revision: N/A

Drawing No: 2 OF 3

REF:0018723-WH4V235V-Kidwelly-67-2590

Road Speed: 20