



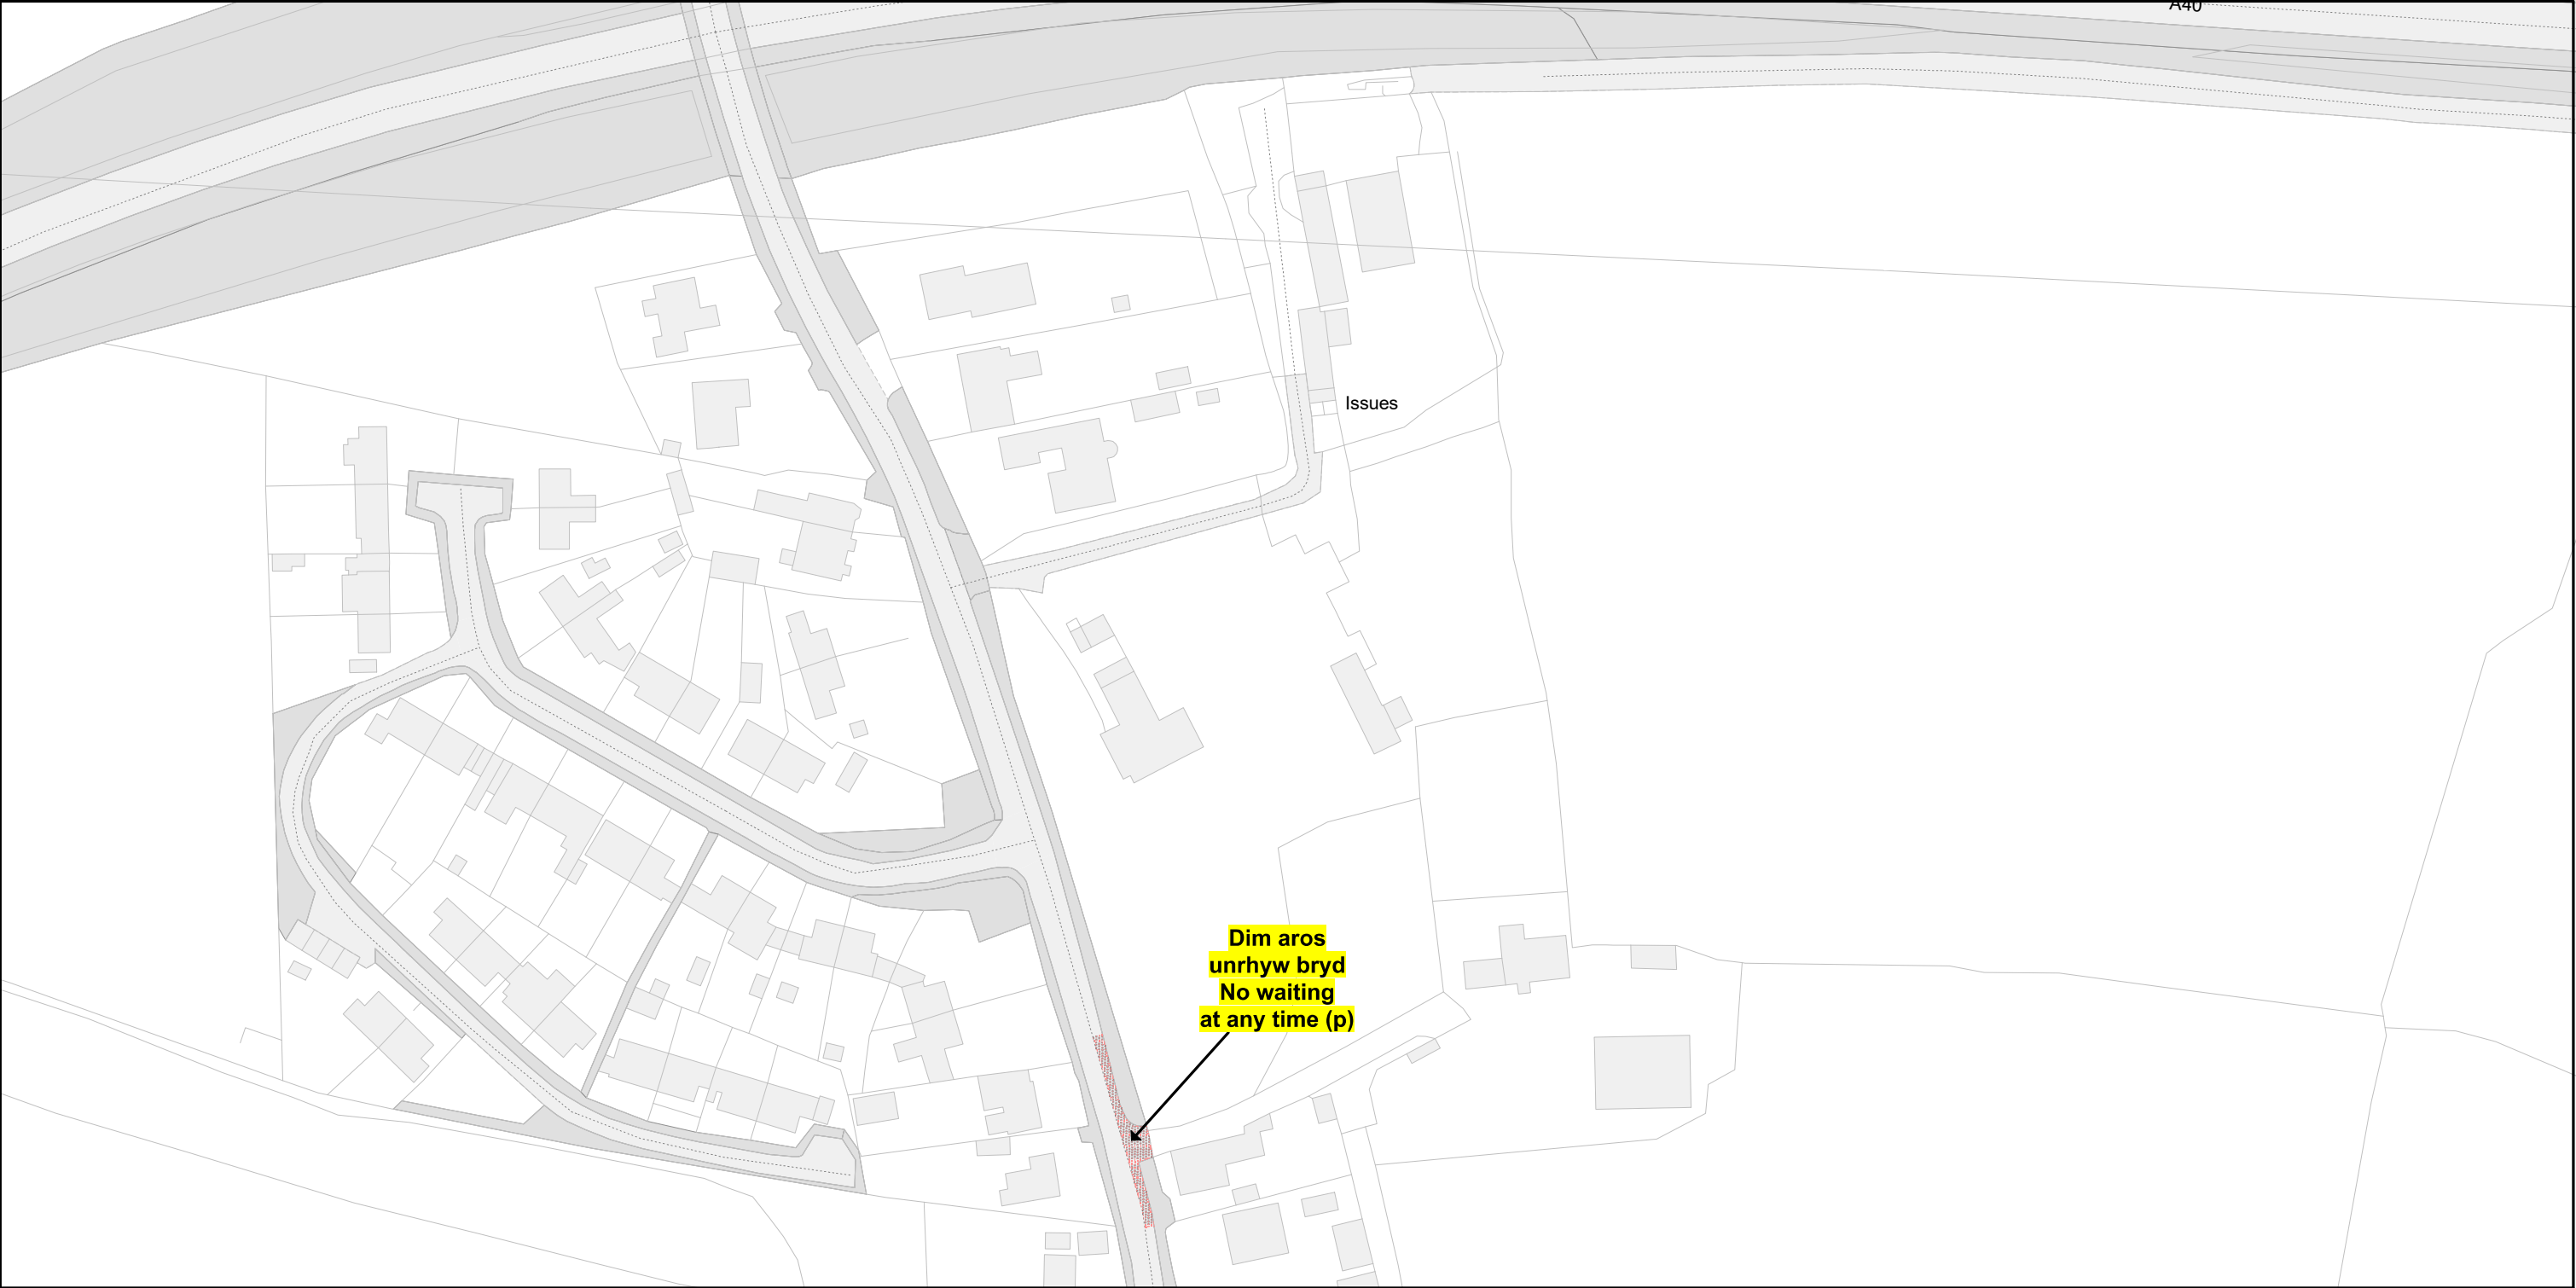

Cyngor Sir Gâr
Carmarthenshire County Council
Parc Myrddin,
Waun Dew / Richmond Terrace,
Caerfyrddin / Carmarthen
SA31 1HQ

Cyf. Teil / Tile ref.	p_AA149
Statws / Status	ARFAETHEDIG PROPOSED
Rhif adolygiad / Revision no.	
Dyddiad gweithredol / Operative date	24/11/2025
Graddfa / Scale	1 : 1250

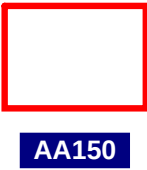

CYFEIRIADAU TEILS CYFAGOS
ADJACENT TILE REFERENCES

GORCHYMYN / ORDER:

GORCHYMYN CYDGRYNHOI SIR
GAERFYRDDIN (AC EITHRIO
CAERFYRDDIN, LLANELLI A RHYDAMAN)
(CYFYNGIAD AROS A MANNAU PARCIO
STRYD) 2025

THE COUNTY OF CARMARTHENSHIRE
(WITH THE EXCEPTION OF CARMARTHEN,
LLANELLI AND AMMANFORD)
(WAITING RESTRICTION AND STREET
PARKING PLACES) CONSOLIDATION
ORDER 2025

(c) Hawlfraint y Goron a hawliau cronfa ddata 2024
Arolwg Ordnans AC0000810849 / (c) Crown copyright and
database rights 2024 Ordnance Survey AC0000810849

Allwedd i'r mathau o gyfyngiadau a ddangosir \ Key to restriction types displayed

 Dim aros unrhyw bryd/No waiting at any time







Cyngor Sir Gâr
Carmarthenshire County Council
Parc Myrddin,
Waun Dew / Richmond Terrace,
Caerfyrddin / Carmarthen
SA31 1HQ

Cyf. Teil / Tile ref.	BQ143	BQ142 BP143 BR143 CYFEIRIADAU TEILS CYFAGOS ADJACENT TILE REFERENCES
Statws / Status	ARFAETHEDIG PROPOSED	
Rhif adolygiad / Revision no.	5	
Dyddiad gweithredol / Operative date	24/11/2025	
Graddfa / Scale	1 : 1250	

GORCHYMYN / ORDER:

GORCHYMYN CYDGRYNHOI SIR
GAERFYRDDIN (AC EITHRIO
CAERFYRDDIN, LLANELLI A RHYDAMAN)
(CYFYNGIAD AROS A MANNAU PARCIO
STRYD) 2025


THE COUNTY OF CARMARTHENSHIRE
(WITH THE EXCEPTION OF CARMARTHEN,
LLANELLI AND AMMANFORD)
(WAITING RESTRICTION AND STREET
PARKING PLACES) CONSOLIDATION
ORDER 2025

(c) Hawlfraint y Goron a hawliau cronfa ddata 2024
Arolwg Ordnans AC0000810849 / (c) Crown copyright and
database rights 2024 Ordnance Survey AC0000810849

Allwedd i'r mathau o gyfyngiadau a ddangosir \ Key to restriction types displayed

 **Dim aros unrhyw bryd/No waiting at any time**



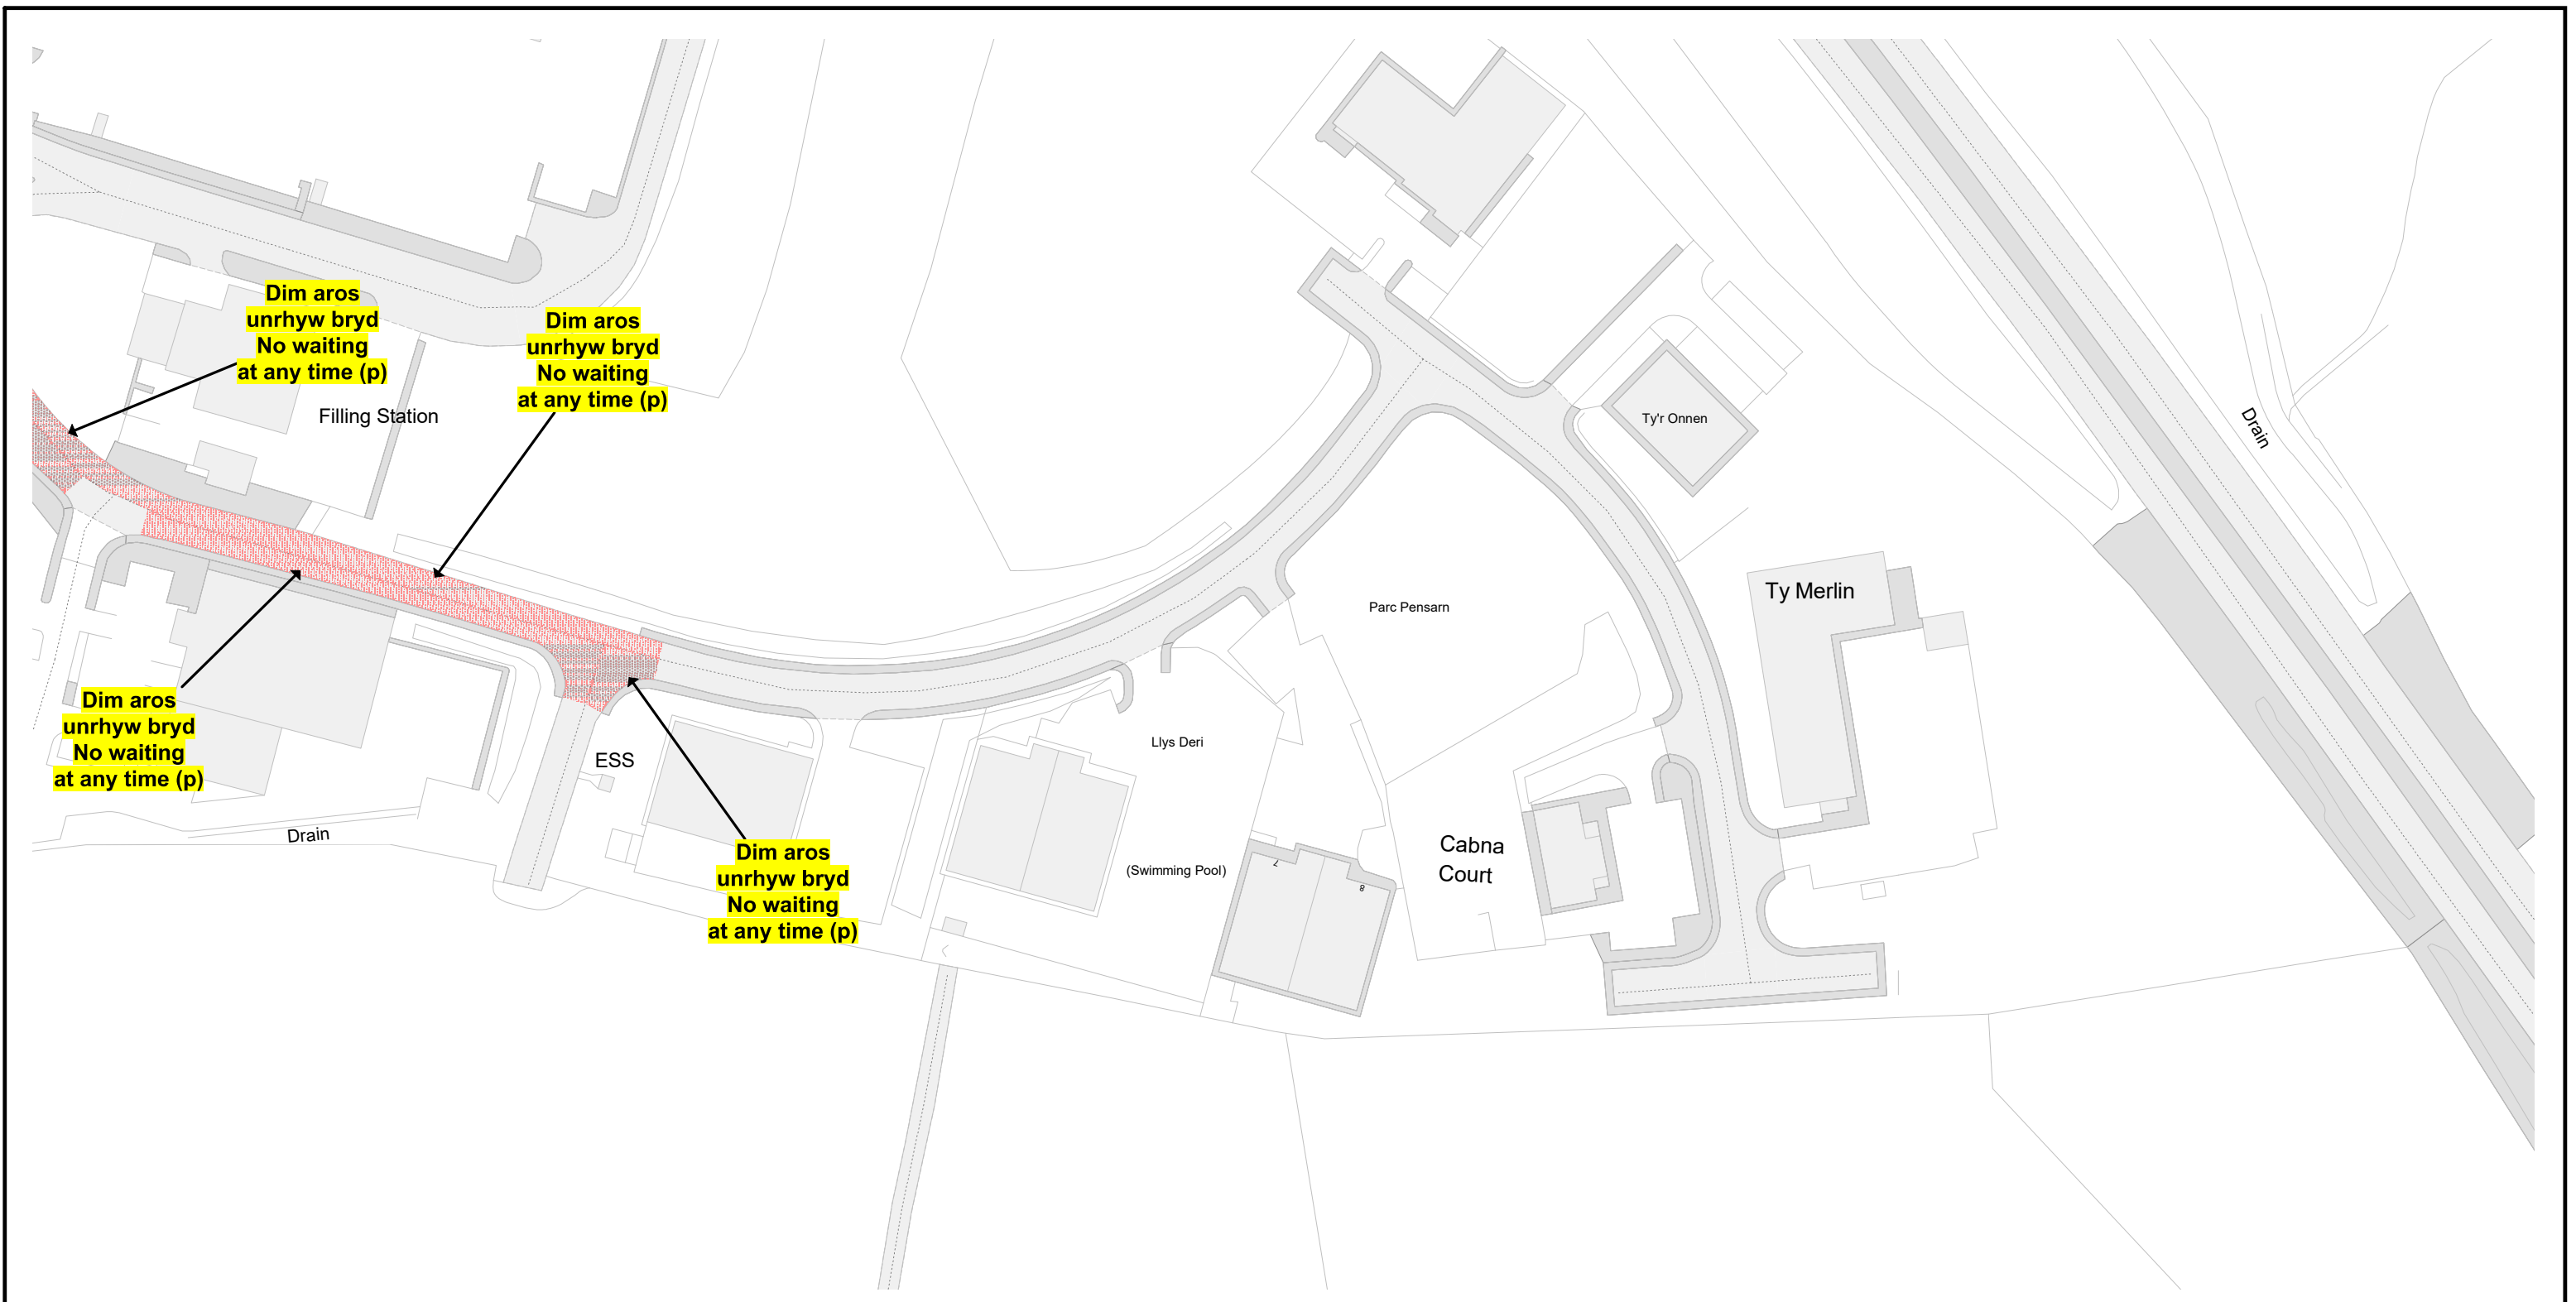



Cyngor Sir Gâr
Carmarthenshire County Council
Parc Myrddin,
Waun Dew / Richmond Terrace,
Caerfyrddin / Carmarthen
SA31 1HQ

Cyf. Teil / Tile ref.	BR143
Statws / Status	ARFAETHEDIG PROPOSED
Rhif adolygiad / Revision no.	4
Dyddiad gweithredol / Operative date	24/11/2025
Graddfa / Scale	1 : 1250

BQ143



CYFEIRIADAU TEILS CYFAGOS
ADJACENT TILE REFERENCES

GORCHYMYN / ORDER:
GORCHYMYN CYDGRYNHOI SIR
GAERFYRDDIN (AC EITHRIO
CAERFYRDDIN, LLANELLI A RHYDAMAN)
(CYFYNGIAD AROS A MANNAU PARCIO
STRYD) 2025

THE COUNTY OF CARMARTHENSHIRE
(WITH THE EXCEPTION OF CARMARTHEN,
LLANELLI AND AMMANFORD)
(WAITING RESTRICTION AND STREET
PARKING PLACES) CONSOLIDATION
ORDER 2025


(c) Hawlfraint y Goron a hawliau cronfa ddata 2024
Arolwg Ordnans AC0000810849 / (c) Crown copyright and
database rights 2024 Ordnance Survey AC0000810849

Allwedd i'r mathau o gyfyngiadau a ddangosir \ Key to restriction types displayed



Dim aros unrhyw bryd/No waiting at any time



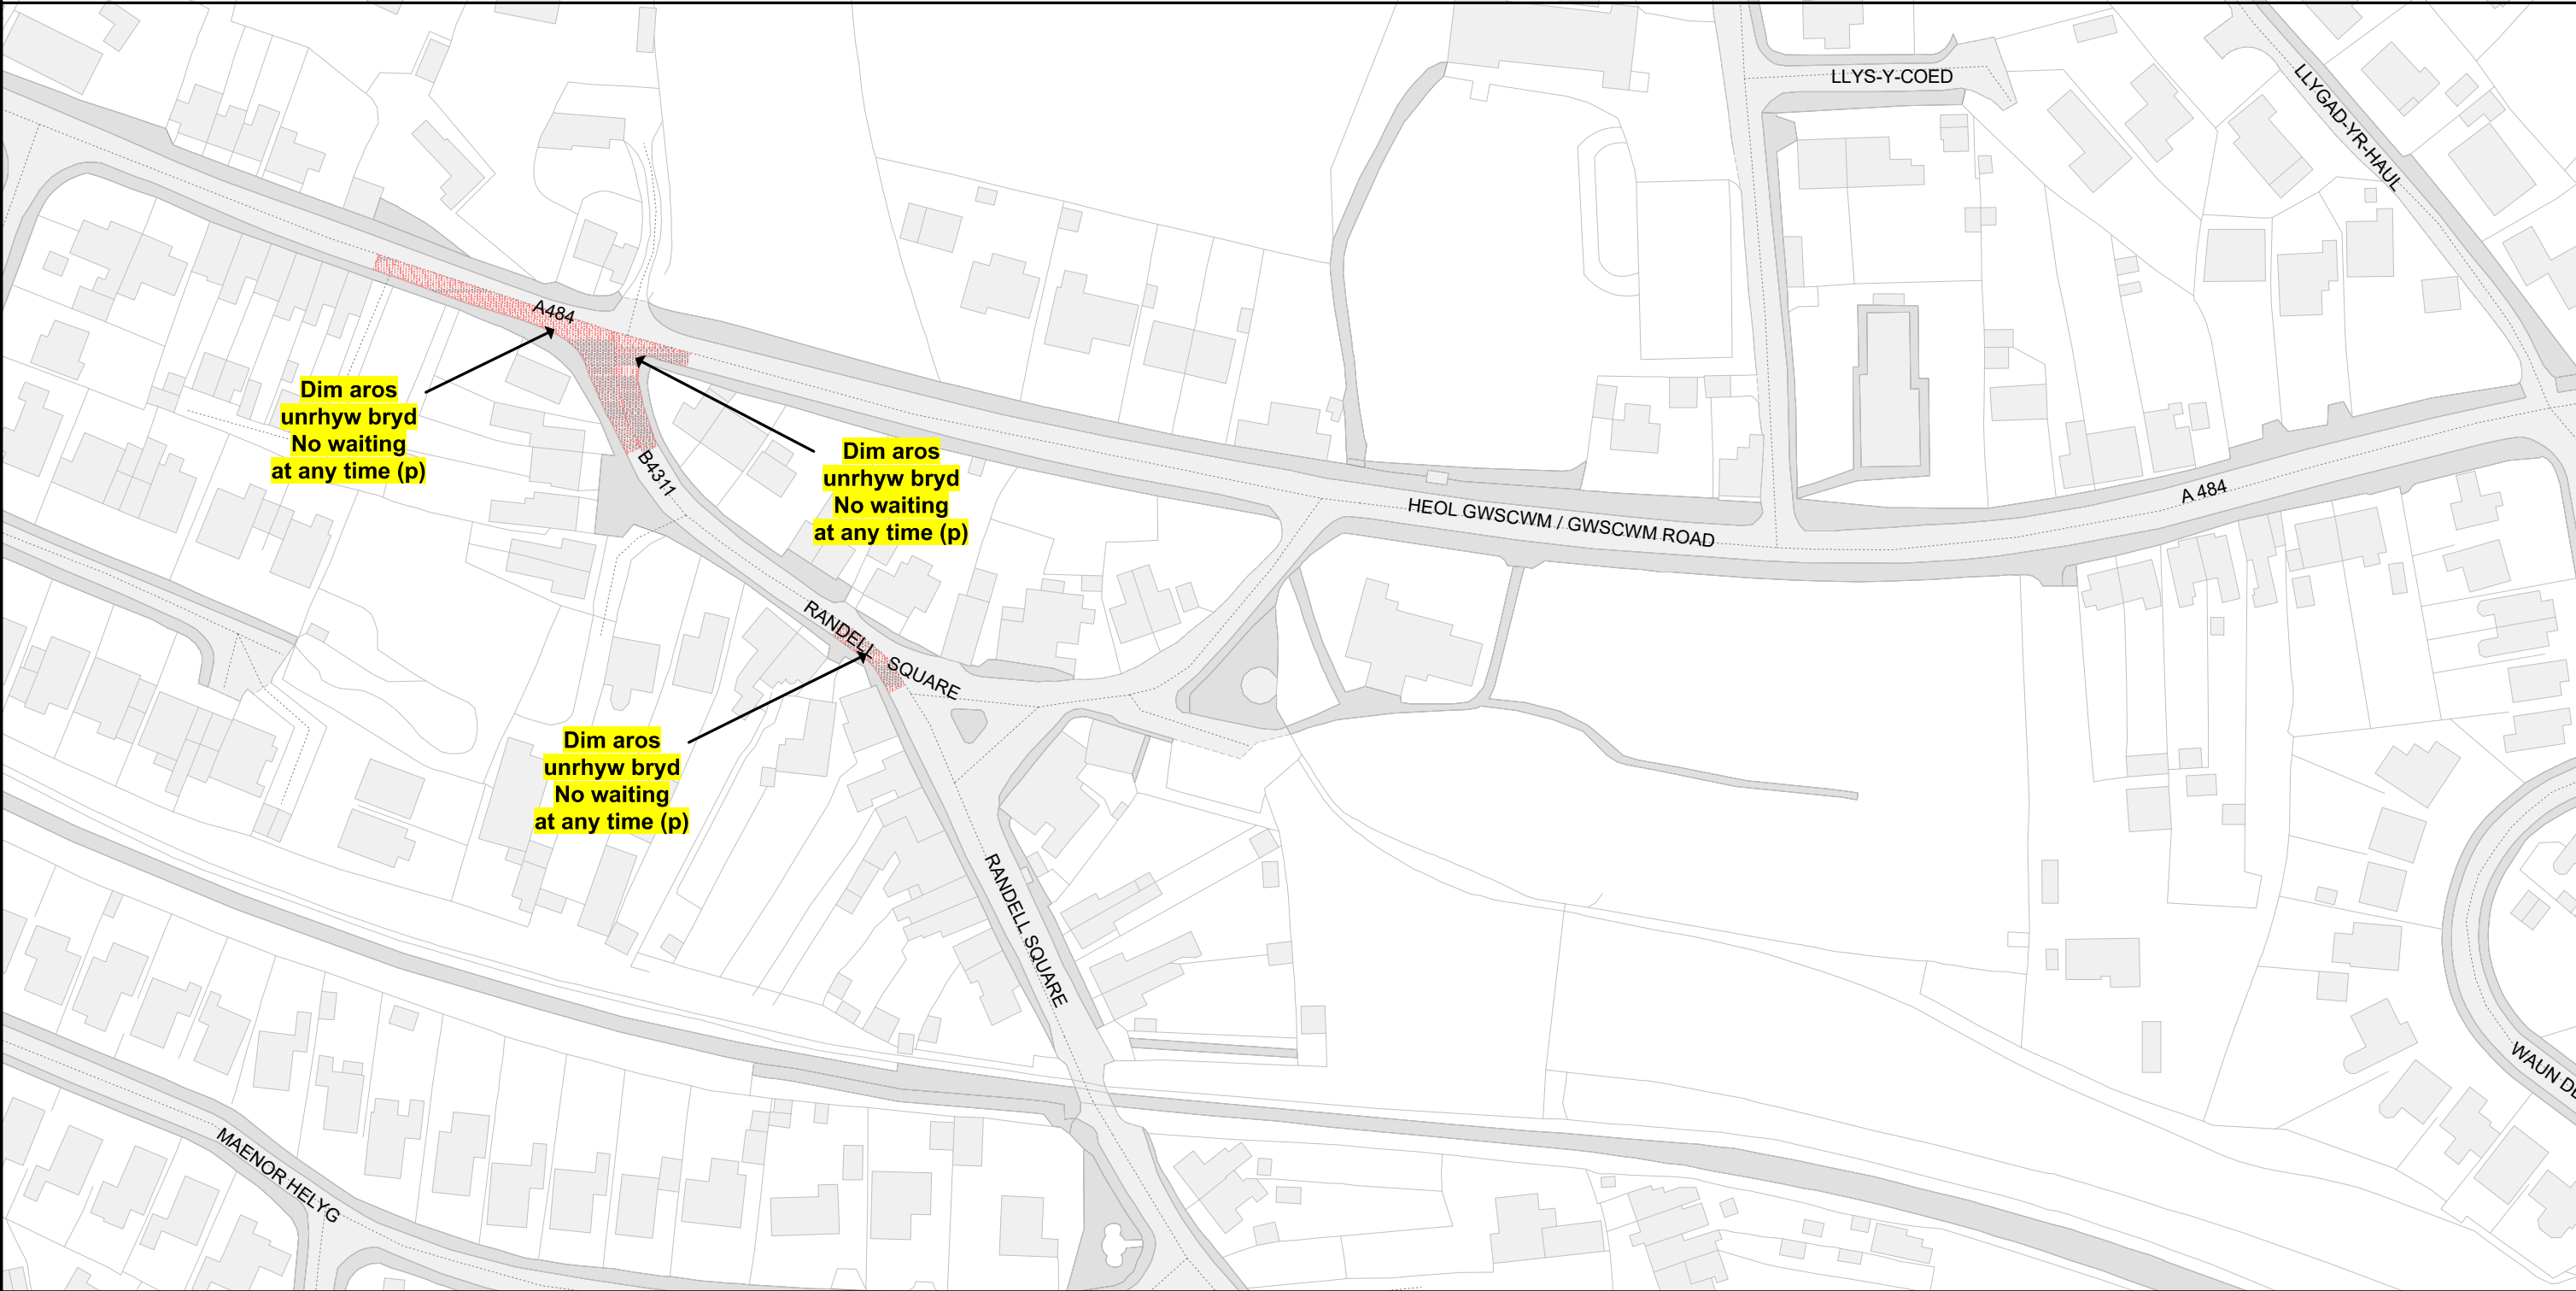

Cyngor Sir Gâr
Carmarthenshire County Council
Parc Myrddin,
Waun Dew / Richmond Terrace,
Caerfyrddin / Carmarthen
SA31 1HQ

Cyf. Teil / Tile ref.	p_BU213
Statws / Status	ARFAETHEDIG PROPOSED
Rhif adolygiad / Revision no.	
Graddfa / Scale	1 : 1250

BT213



BV213

BU214

CYFEIRIADAU TEILS CYFAGOS
ADJACENT TILE REFERENCES

GORCHYMYN / ORDER:

GORCHYMYN CYDGRYNHOI SIR
GAERFYRDDIN (AC EITHRIO
CAERFYRDDIN, LLANELLI A RHYDAMAN)
(CYFYNGIAD AROS A MANNAU PARCIO
STRYD) 2025

THE COUNTY OF CARMARTHENSHIRE
(WITH THE EXCEPTION OF CARMARTHEN,
LLANELLI AND AMMANFORD)
(WAITING RESTRICTION AND STREET
PARKING PLACES) CONSOLIDATION
ORDER 2025

(c) Hawlfraint y Goron a hawliau cronfa ddata 2021
Arolwg Ordnans 100023377 / (c) Crown copyright and
database rights 2021 Ordnance Survey 100023377

Allwedd i'r mathau o gyfyngiadau a ddangosir \ Key to restriction types displayed



Dim aros unrhyw bryd/No waiting at any time



Parking zones







Cyngor Sir Gâr
Carmarthenshire County Council
Parc Myrddin,
Waun Dew / Richmond Terrace,
Caerfyrddin / Carmarthen
SA31 1HQ

Cyf. Teil / Tile ref.	BZ200
Statws / Status	ARFAETHEDIG PROPOSED
Rhif adolygiad / Revision no.	6
Dyddiad gweithredol / Operative date	24/11/2025
Graddfa / Scale	1 : 1250

BZ199



CYFEIRIADAU TEILS CYFAGOS
ADJACENT TILE REFERENCES

GORCHYMYN / ORDER:
GORCHYMYN CYDGRYNHOI SIR
GAERFYRDDIN (AC EITHRIO
CAERFYRDDIN, LLANELLI A RHYDAMAN)
(CYFYNGIAD AROS A MANNAU PARCIO
STRYD) 2025

THE COUNTY OF CARMARTHENSHIRE
(WITH THE EXCEPTION OF CARMARTHEN,
LLANELLI AND AMMANFORD)
(WAITING RESTRICTION AND STREET
PARKING PLACES) CONSOLIDATION
ORDER 2025

(c) Hawlfraint y Goron a hawliau cronfa ddata 2024
Arolwg Ordnans AC0000810849 / (c) Crown copyright and
database rights 2024 Ordnance Survey AC0000810849

Allwedd i'r mathau o gyfyngiadau a ddangosir \ Key to restriction types displayed

**Dim aros unrhyw bryd/No waiting at any time**

**Parking zones**







Cyngor Sir Gâr
Carmarthenshire County Council
Parc Myrddin,
Waun Dew / Richmond Terrace,
Caerfyrddin / Carmarthen
SA31 1HQ

Cyf. Teil / Tile ref.	CC182
Statws / Status	ARFAETHEDIG PROPOSED
Rhif adolygiad / Revision no.	4
Dyddiad gweithredol / Operative date	24/11/2025
Graddfa / Scale	1 : 1250

CC181

CC183

CYFEIRIADAU TEILS CYFAGOS
ADJACENT TILE REFERENCES

GORCHYMYN / ORDER:

GORCHYMYN CYDGRYNHOI SIR GAERFYRDDIN (AC EITHRIO CAERFYRDDIN, LLANELLI A RHYDAMAN) (CYFYNGIAD AROS A MANNAU PARCIO STRYD) 2025

THE COUNTY OF CARMARTHENSHIRE (WITH THE EXCEPTION OF CARMARTHEN, LLANELLI AND AMMANFORD) (WAITING RESTRICTION AND STREET PARKING PLACES) CONSOLIDATION ORDER 2025


(c) Hawlfraint y Goron a hawliau cronfa ddata 2024
Arolwg Ordnans AC0000810849 / (c) Crown copyright and database rights 2024 Ordnance Survey AC0000810849

Allwedd i'r mathau o gyfyngiadau a ddangosir \ Key to restriction types displayed

 Dim aros unrhyw bryd/No waiting at any time

 Parking zones



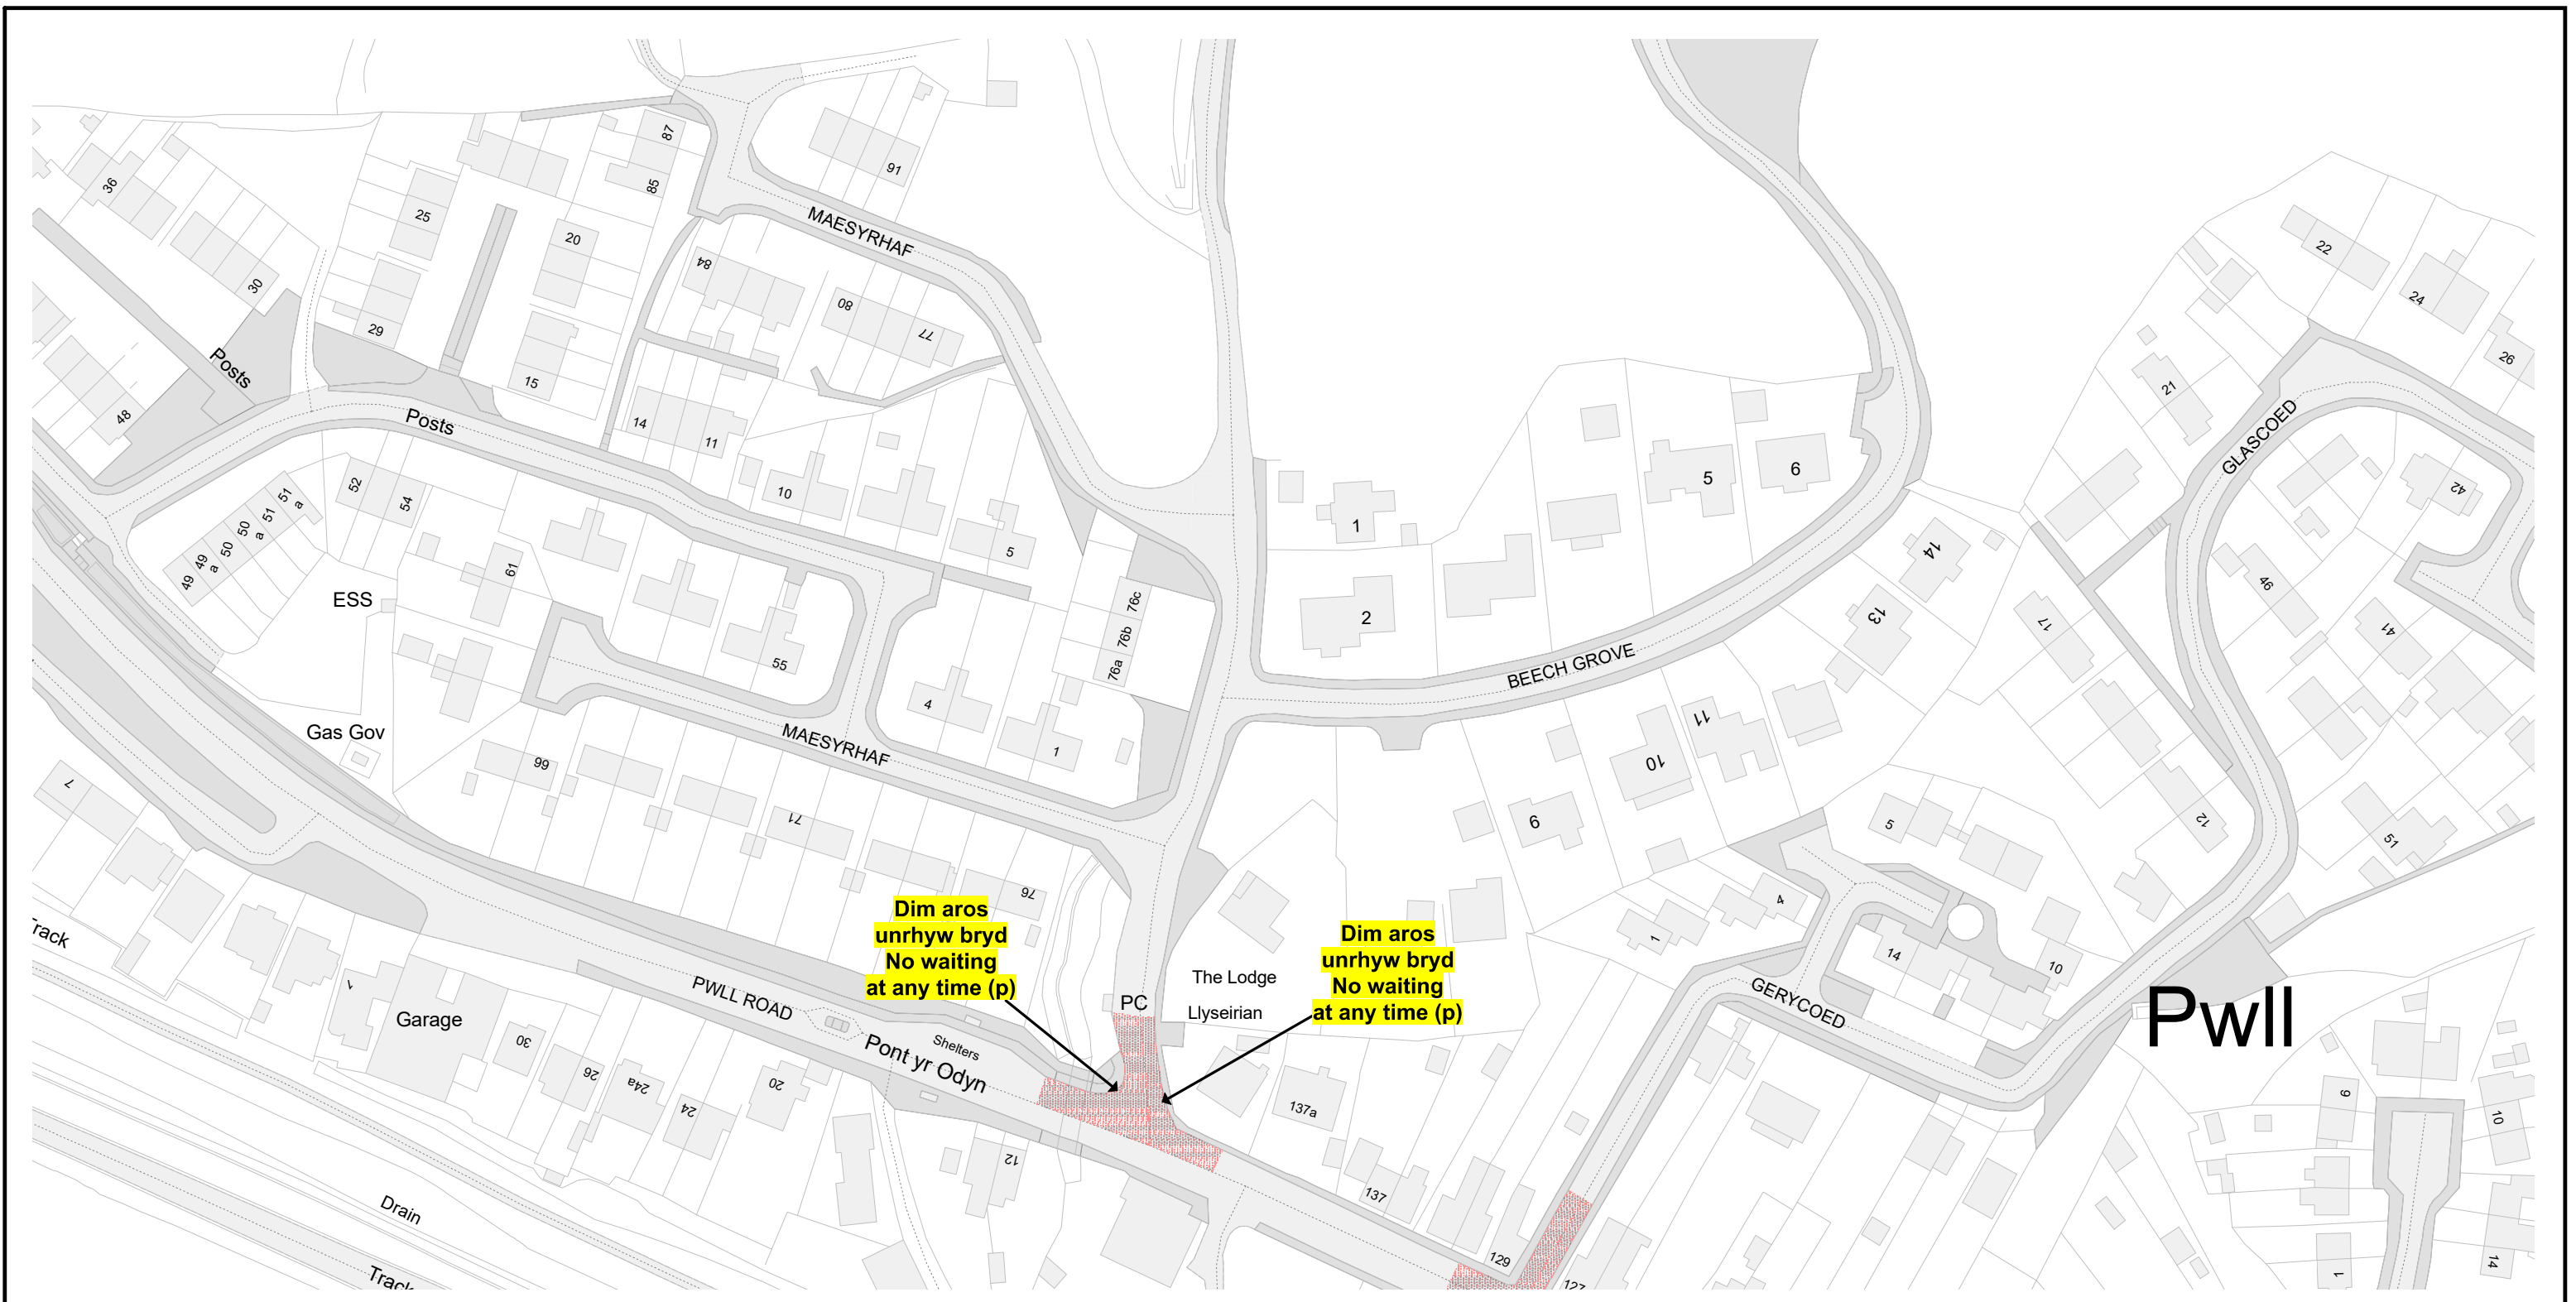



Cyngor Sir Gâr
Carmarthenshire County Council

Parc Myrddin,
Waun Dew / Richmond Terrace,
Caerfyrddin / Carmarthen
SA31 1HQ

Cyf. Teil / Tile ref.	CD213
Statws / Status	ARFAETHEDIG PROPOSED
Rhif adolygiad / Revision no.	4
Dyddiad gweithredol / Operative date	18/11/2025
Graddfa / Scale	1 : 1250

CE213

CD214

CYFEIRIADAU TEILS CYFAGOS
ADJACENT TILE REFERENCES

GORCHYMYN / ORDER:

GORCHYMYN CYDGRYNHOI SIR
GAERFYRDDIN (AC EITHRIO
CAERFYRDDIN, LLANELLI A RHYDAMAN)
(CYFYNGIAD AROS A MANNAU PARCIO
STRYD) 2025

THE COUNTY OF CARMARTHENSHIRE
(WITH THE EXCEPTION OF CARMARTHEN,
LLANELLI AND AMMANFORD)
(WAITING RESTRICTION AND STREET
PARKING PLACES) CONSOLIDATION
ORDER 2025


(c) Hawlfraint y Goron a hawliau cronfa ddata 2024
Arolwg Ordnans AC0000810849 / (c) Crown copyright and
database rights 2024 Ordnance Survey AC0000810849

Allwedd i'r mathau o gyfyngiadau a ddangosir \ Key to restriction types displayed

Dim aros unrhyw bryd/No waiting at any time

Parking zones



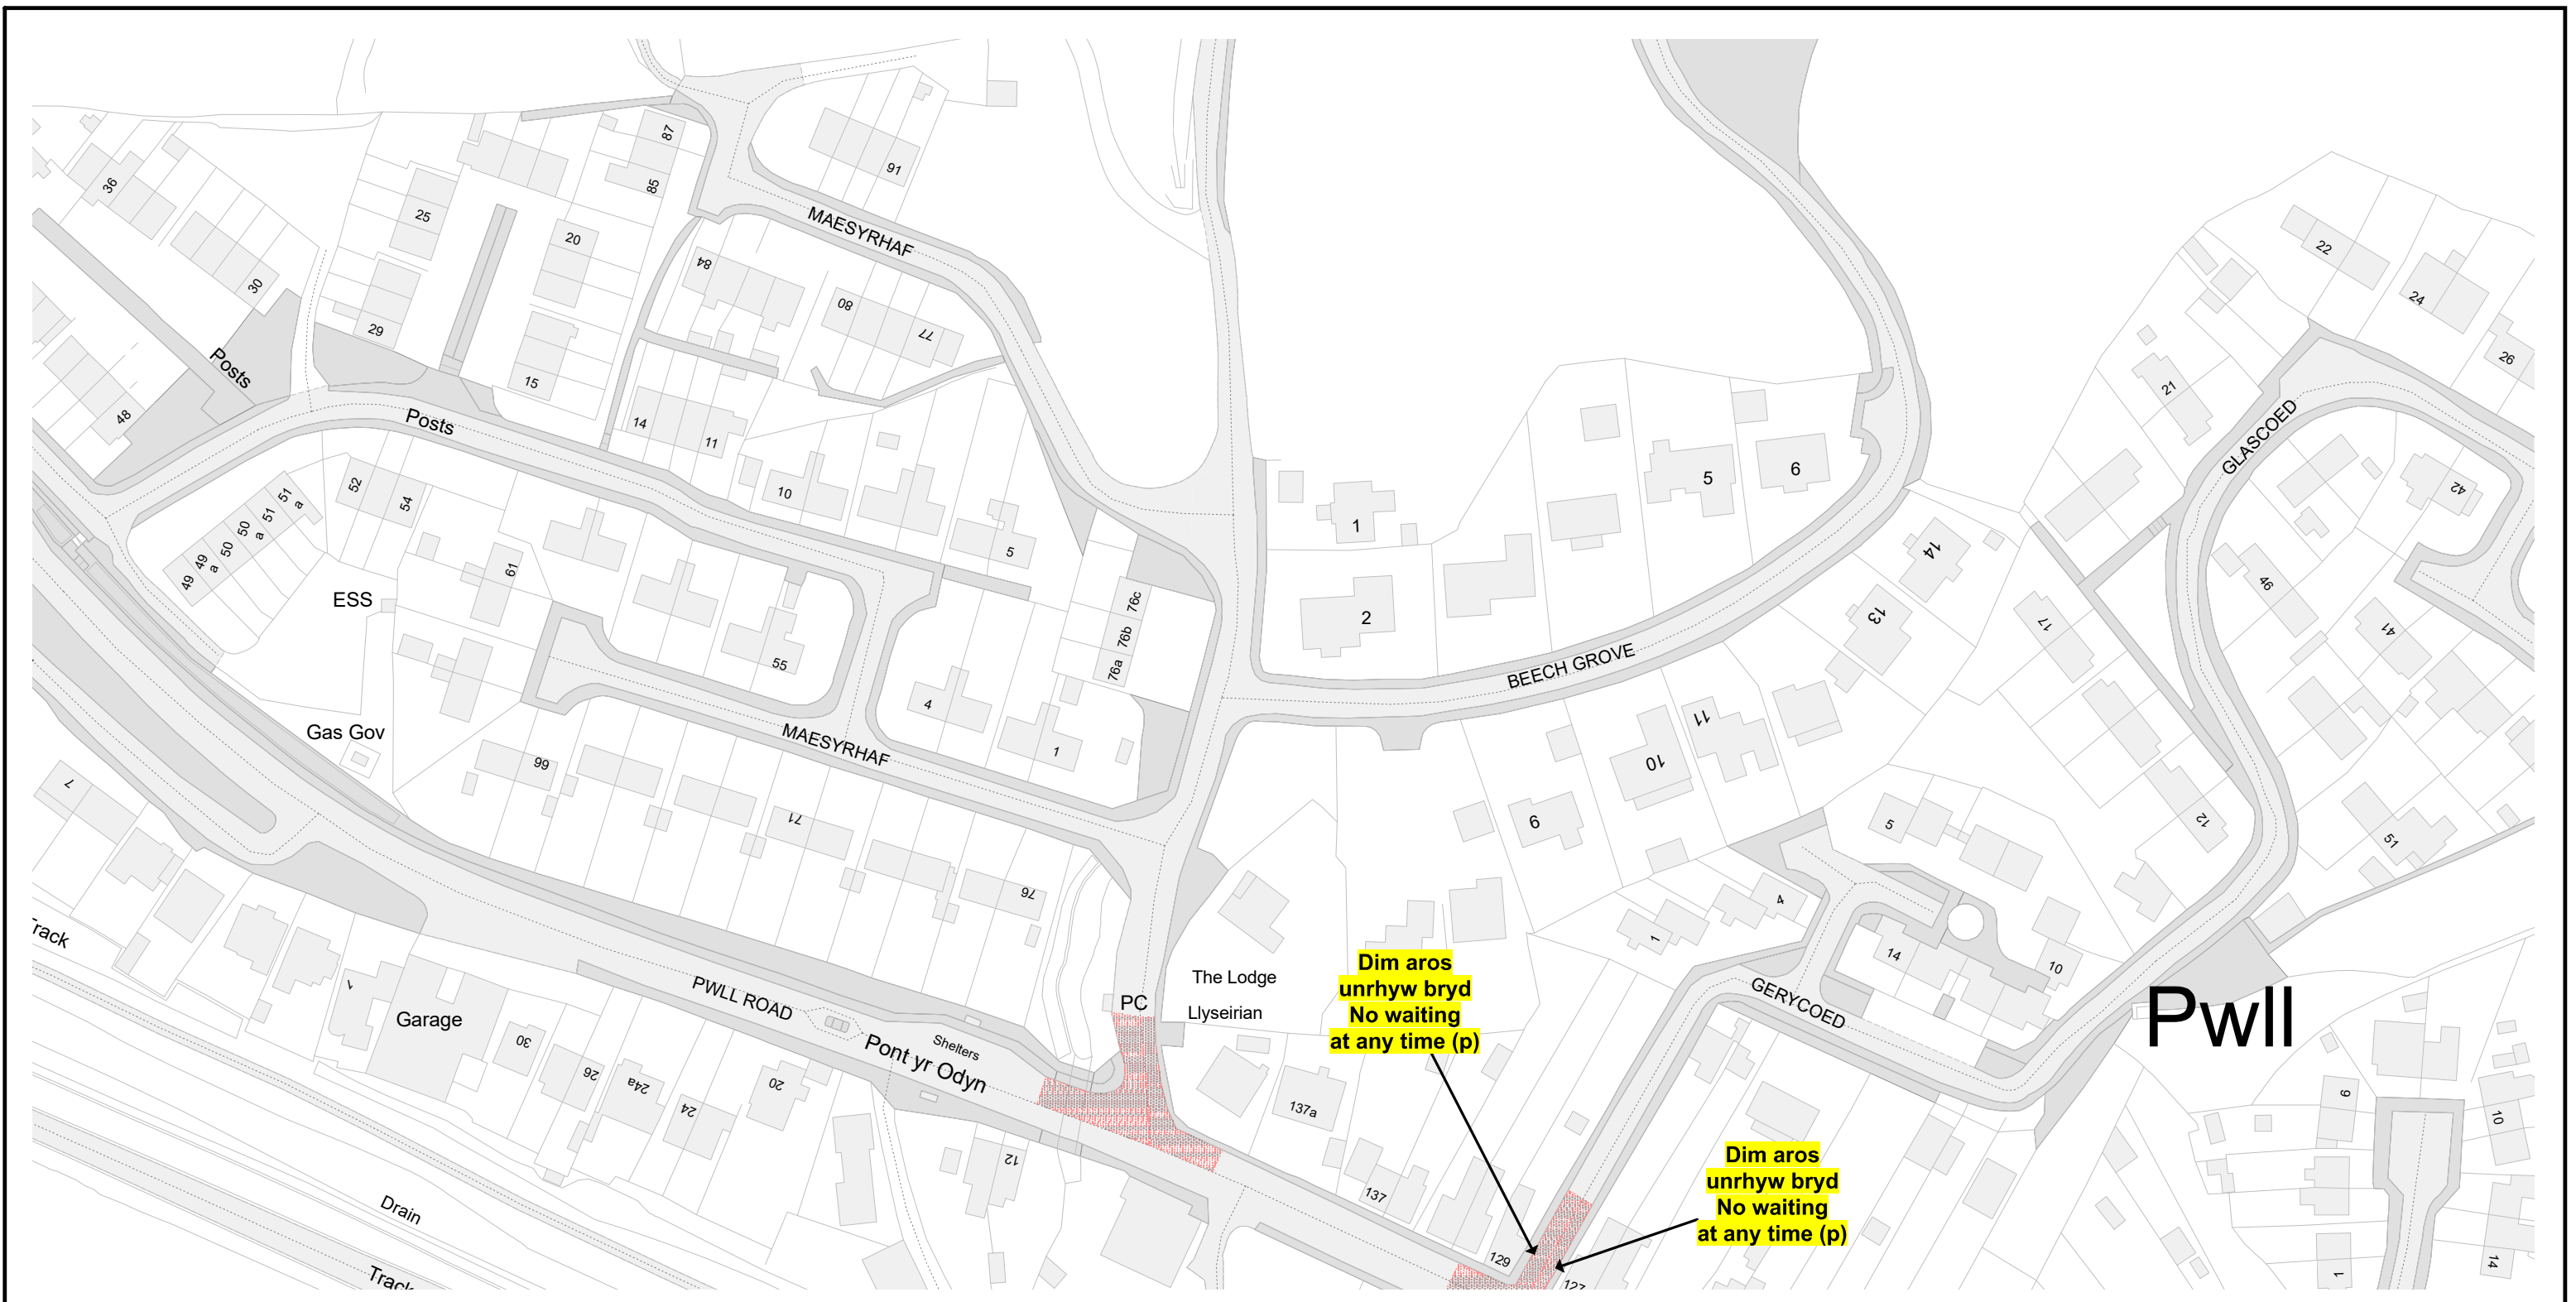



Cyngor Sir Gâr
Carmarthenshire County Council
Parc Myrddin,
Waun Dew / Richmond Terrace,
Caerfyrddin / Carmarthen
SA31 1HQ

Cyf. Teil / Tile ref.	CD213
Statws / Status	ARFAETHEDIG PROPOSED
Rhif adolygiad / Revision no.	3
Dyddiad gweithredol / Operative date	18/11/2025
Graddfa / Scale	1 : 1250

CE213

CD214

CYFEIRIADAU TEILS CYFAGOS
ADJACENT TILE REFERENCES

GORCHYMYN / ORDER:

GORCHYMYN CYDGRYNHOI SIR
GAERFYRDDIN (AC EITHRIO
CAERFYRDDIN, LLANELLI A RHYDAMAN)
(CYFYNGIAD AROS A MANNAU PARCIO
STRYD) 2025

THE COUNTY OF CARMARTHENSHIRE
(WITH THE EXCEPTION OF CARMARTHEN,
LLANELLI AND AMMANFORD)
(WAITING RESTRICTION AND STREET
PARKING PLACES) CONSOLIDATION
ORDER 2025


(c) Hawlfraint y Goron a hawliau cronfa ddata 2024
Arolwg Ordnans AC0000810849 / (c) Crown copyright and
database rights 2024 Ordnance Survey AC0000810849

Allwedd i'r mathau o gyfyngiadau a ddangosir \ Key to restriction types displayed

Dim aros unrhyw bryd/No waiting at any time

Parking zones



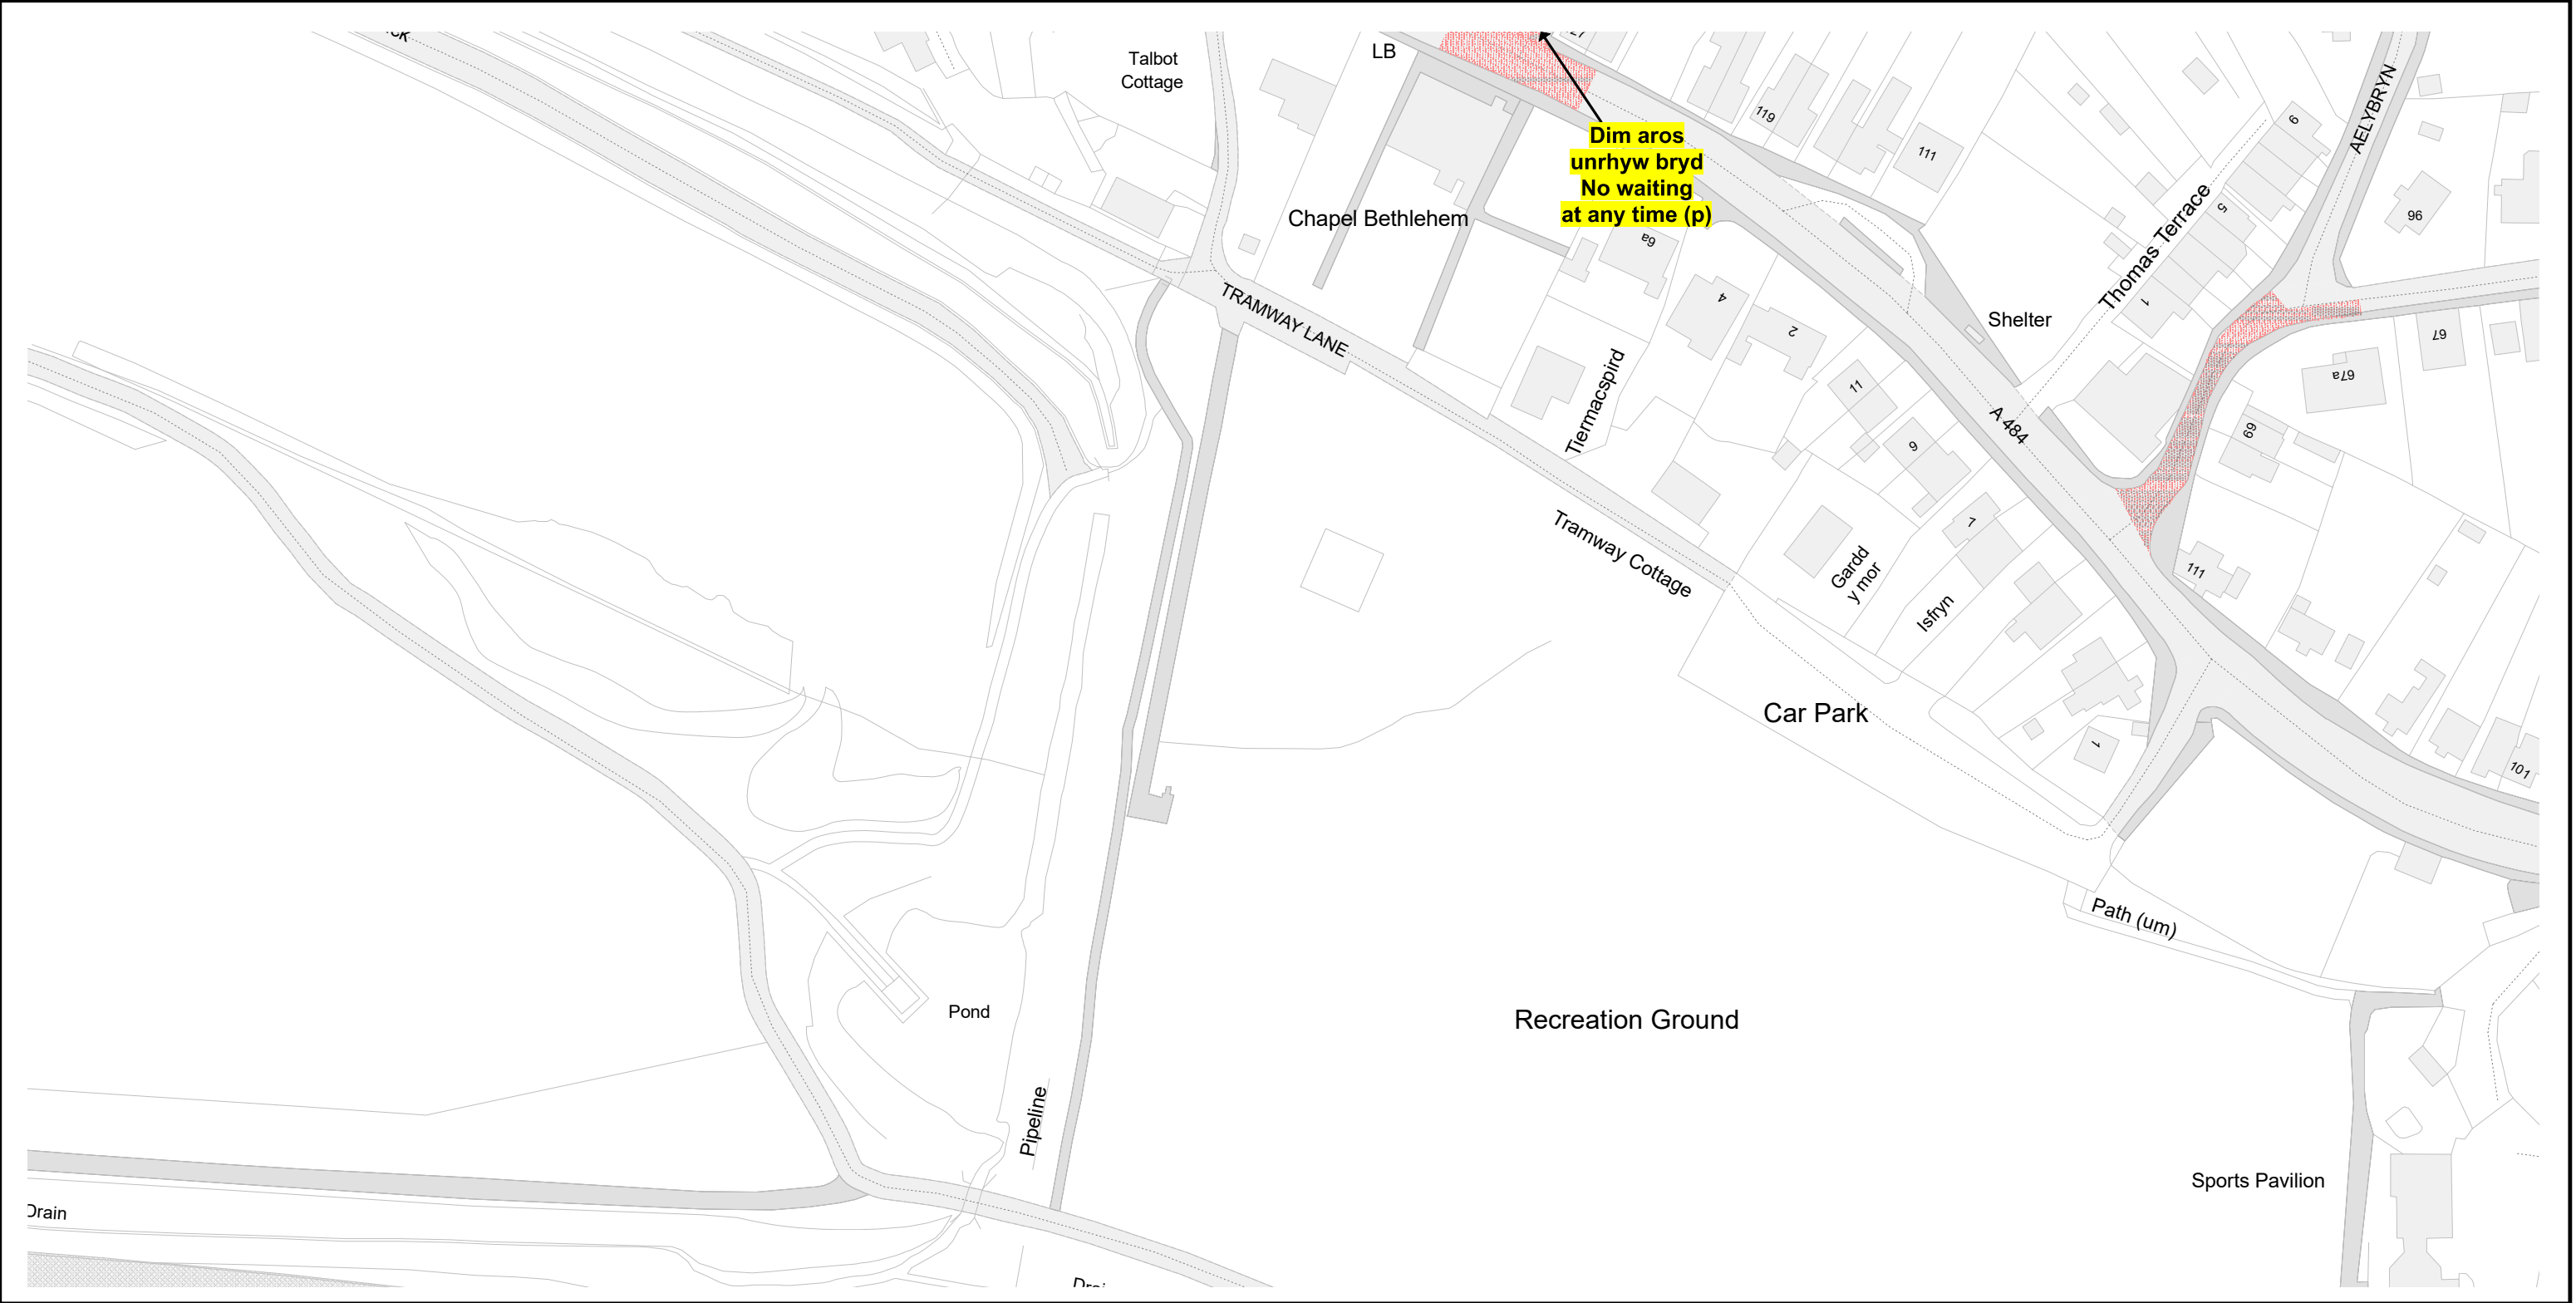



Cyngor Sir Gâr
Carmarthenshire County Council
Parc Myrddin,
Waun Dew / Richmond Terrace,
Caerfyrddin / Carmarthen
SA31 1HQ

Cyf. Teil / Tile ref.	CD214	CD213  CE214 CYFEIRIADAU TEILS CYFAGOS ADJACENT TILE REFERENCES
Statws / Status	ARFAETHEDIG PROPOSED	
Rhif adolygiad / Revision no.	7	
Dyddiad gweithredol / Operative date	18/11/2025	
Graddfa / Scale	1 : 1250	

GORCHYMYN / ORDER:

GORCHYMYN CYDGRYNHOI SIR
GAERFYRDDIN (AC EITHRIO
CAERFYRDDIN, LLANELLI A RHYDAMAN)
(CYFYNGIAD AROS A MANNAU PARCIO
STRYD) 2025

THE COUNTY OF CARMARTHENSHIRE
(WITH THE EXCEPTION OF CARMARTHEN,
LLANELLI AND AMMANFORD)
(WAITING RESTRICTION AND STREET
PARKING PLACES) CONSOLIDATION
ORDER 2025


(c) Hawlfraint y Goron a hawliau cronfa ddata 2024
Arolwg Ordnans AC0000810849 / (c) Crown copyright and
database rights 2024 Ordnance Survey AC0000810849

Allwedd i'r mathau o gyfyngiadau a ddangosir \ Key to restriction types displayed

**Dim aros unrhyw bryd/No waiting at any time**

**Parking zones**



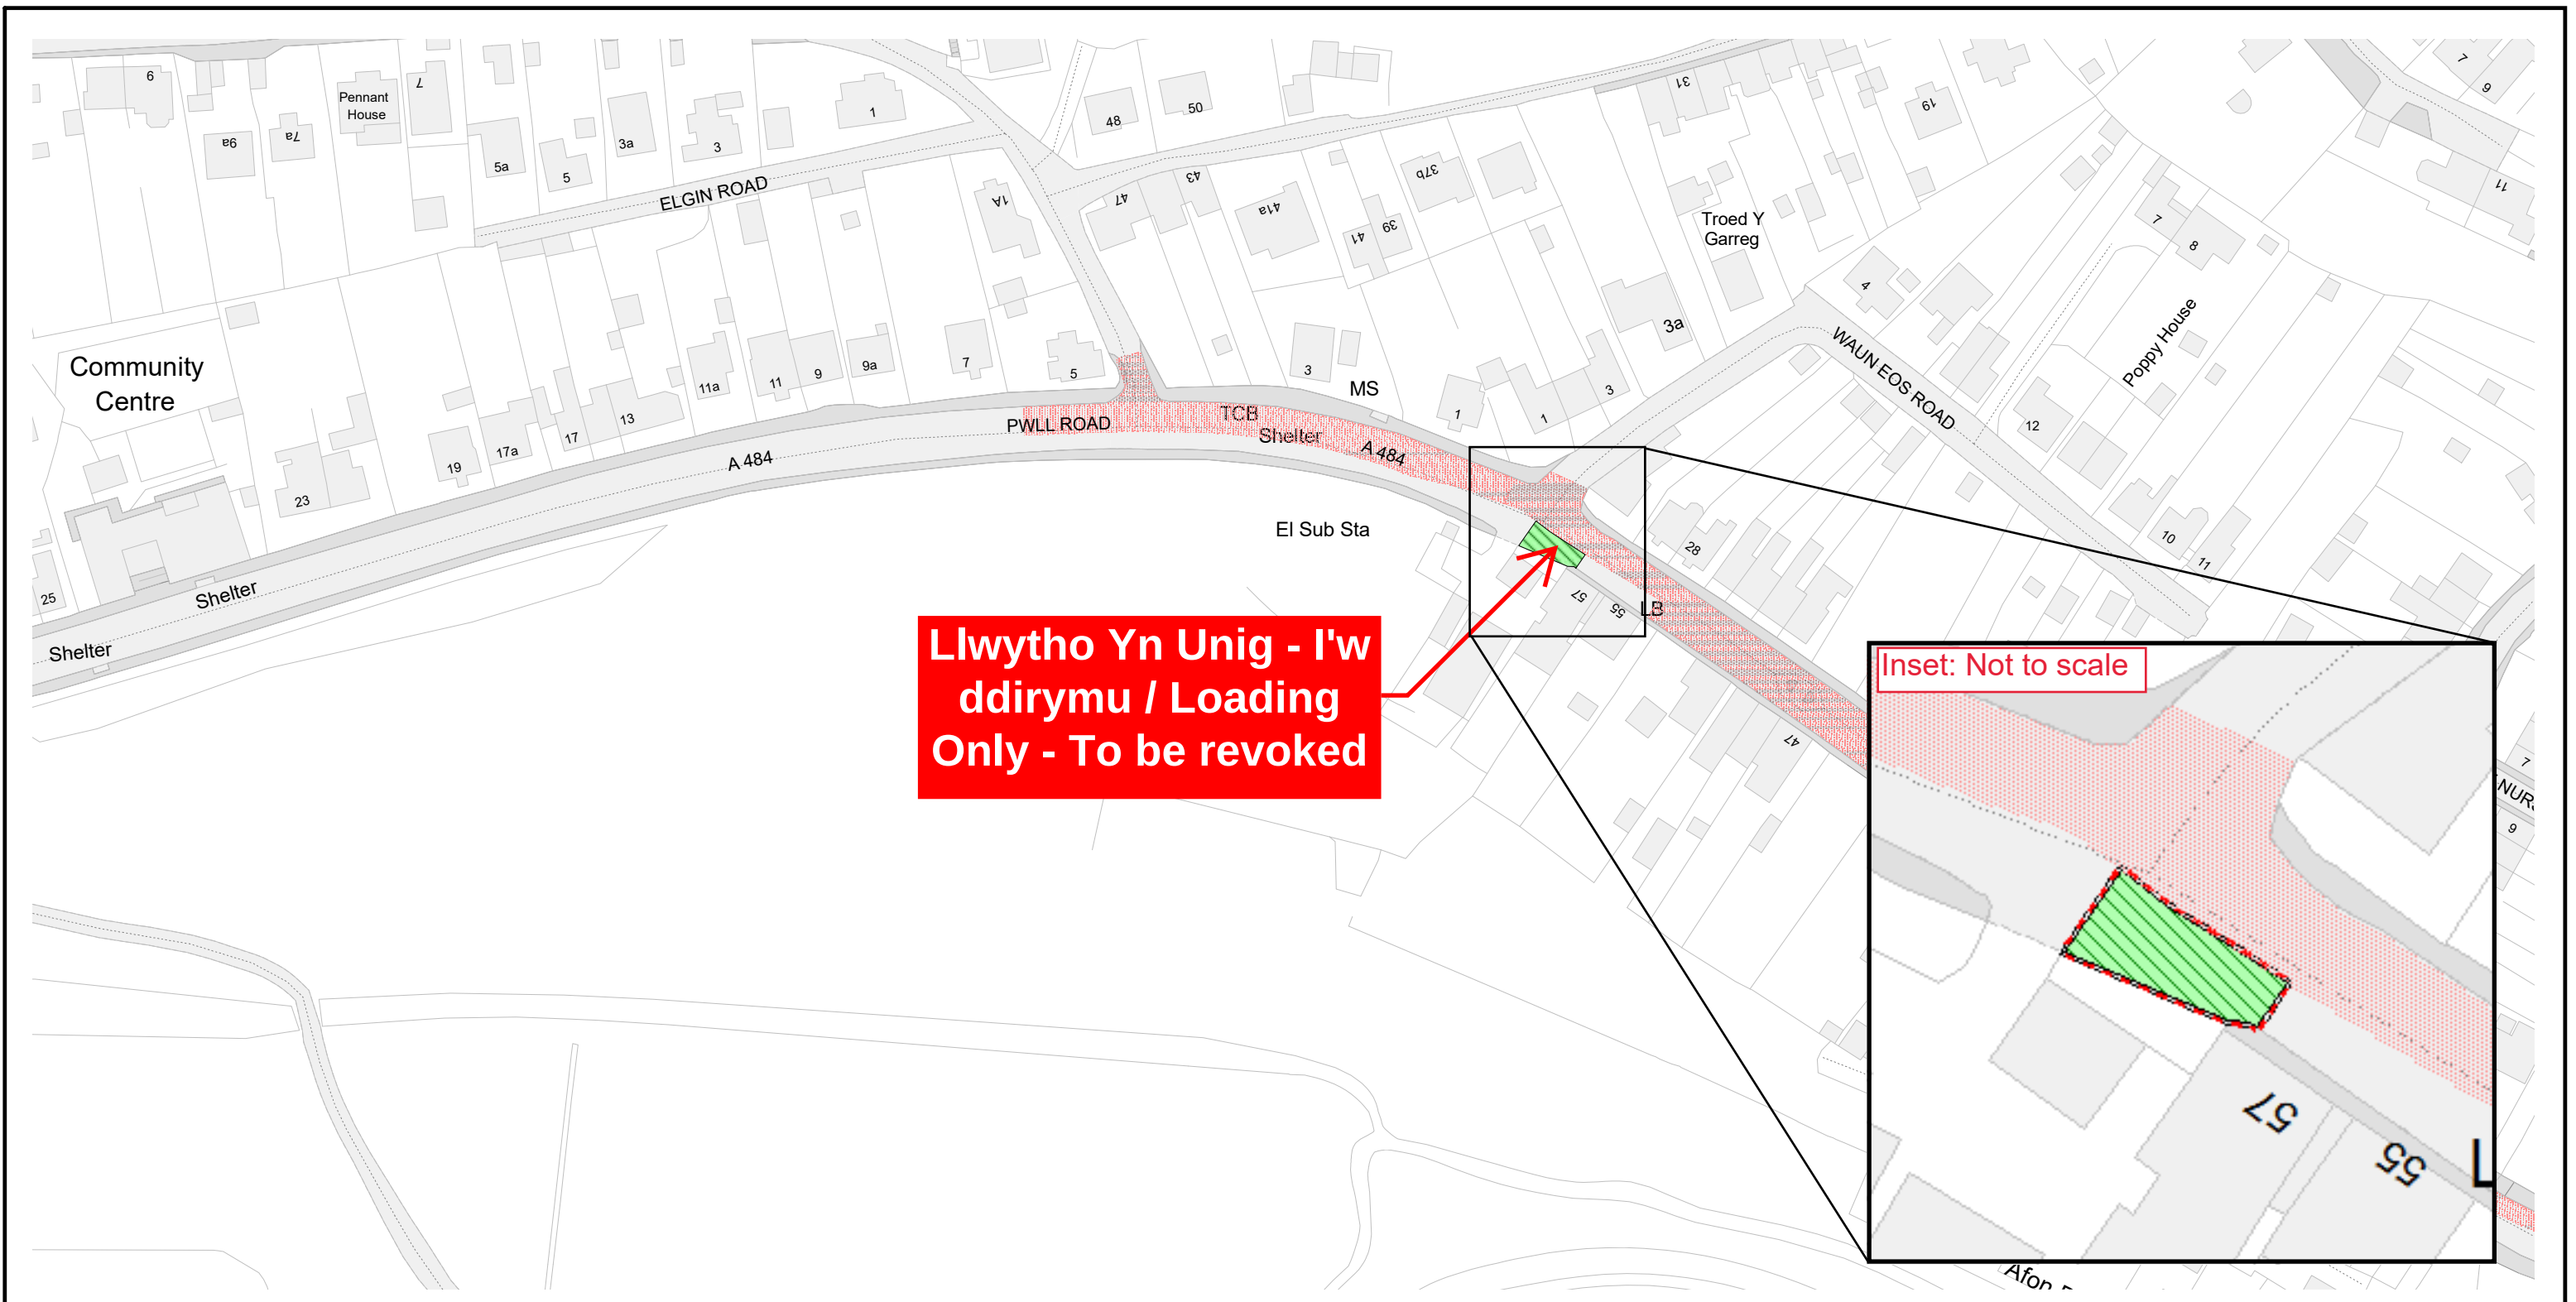

Llwytho Yn Unig - I'w
ddirymu / Loading
Only - To be revoked

Inset: Not to scale



Cyngor Sir Gâr
Carmarthenshire County Council
Parc Myrddin,
Waun Dew / Richmond Terrace,
Caerfyrddin / Carmarthen
SA31 1HQ


GORCHYMYN / ORDER:

GORCHYMYN CYDGRYNHOI SIR
GAERFYRDDIN (AC EITHRIO
CAERFYRDDIN, LLANELLI A RHYDAMAN)
(CYFYNGIAD AROS A MANNAU PARCIO
STRYD) 2025

THE COUNTY OF CARMARTHENSHIRE
(WITH THE EXCEPTION OF CARMARTHEN,
LLANELLI AND AMMANFORD)
(WAITING RESTRICTION AND STREET
PARKING PLACES) CONSOLIDATION
ORDER 2025

(c) Hawlfraint y Goron a hawliau cronfa ddata 2024
Arolwg Ordnans AC0000810849 / (c) Crown copyright and
database rights 2024 Ordnance Survey AC0000810849


Allwedd i'r mathau o gyfyngiadau a ddangosir \ Key to restriction types displayed

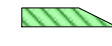-  Dim aros unrhyw bryd/No waiting at any time
-  Parcio am Gyfnod Cyfyngedig 7am-9pm 30 mun dim dychwelyd 30 mun/Time Limited Parking 7am-9pm 30 Mins No Return 30 Mins
-  Llwytho yn unig/Loading Only
-  Parking zones

Cyf. Teil / Tile ref.	CF214
Statws / Status	ARFAETHEDIG PROPOSED
Rhif adolygiad / Revision no.	9
Dyddiad gweithredol / Operative date	17/11/2025
Graddfa / Scale	1 : 1250

CYFEIRIADAU TEILS CYFAGOS ADJACENT TILE REFERENCES
CE214  CG214



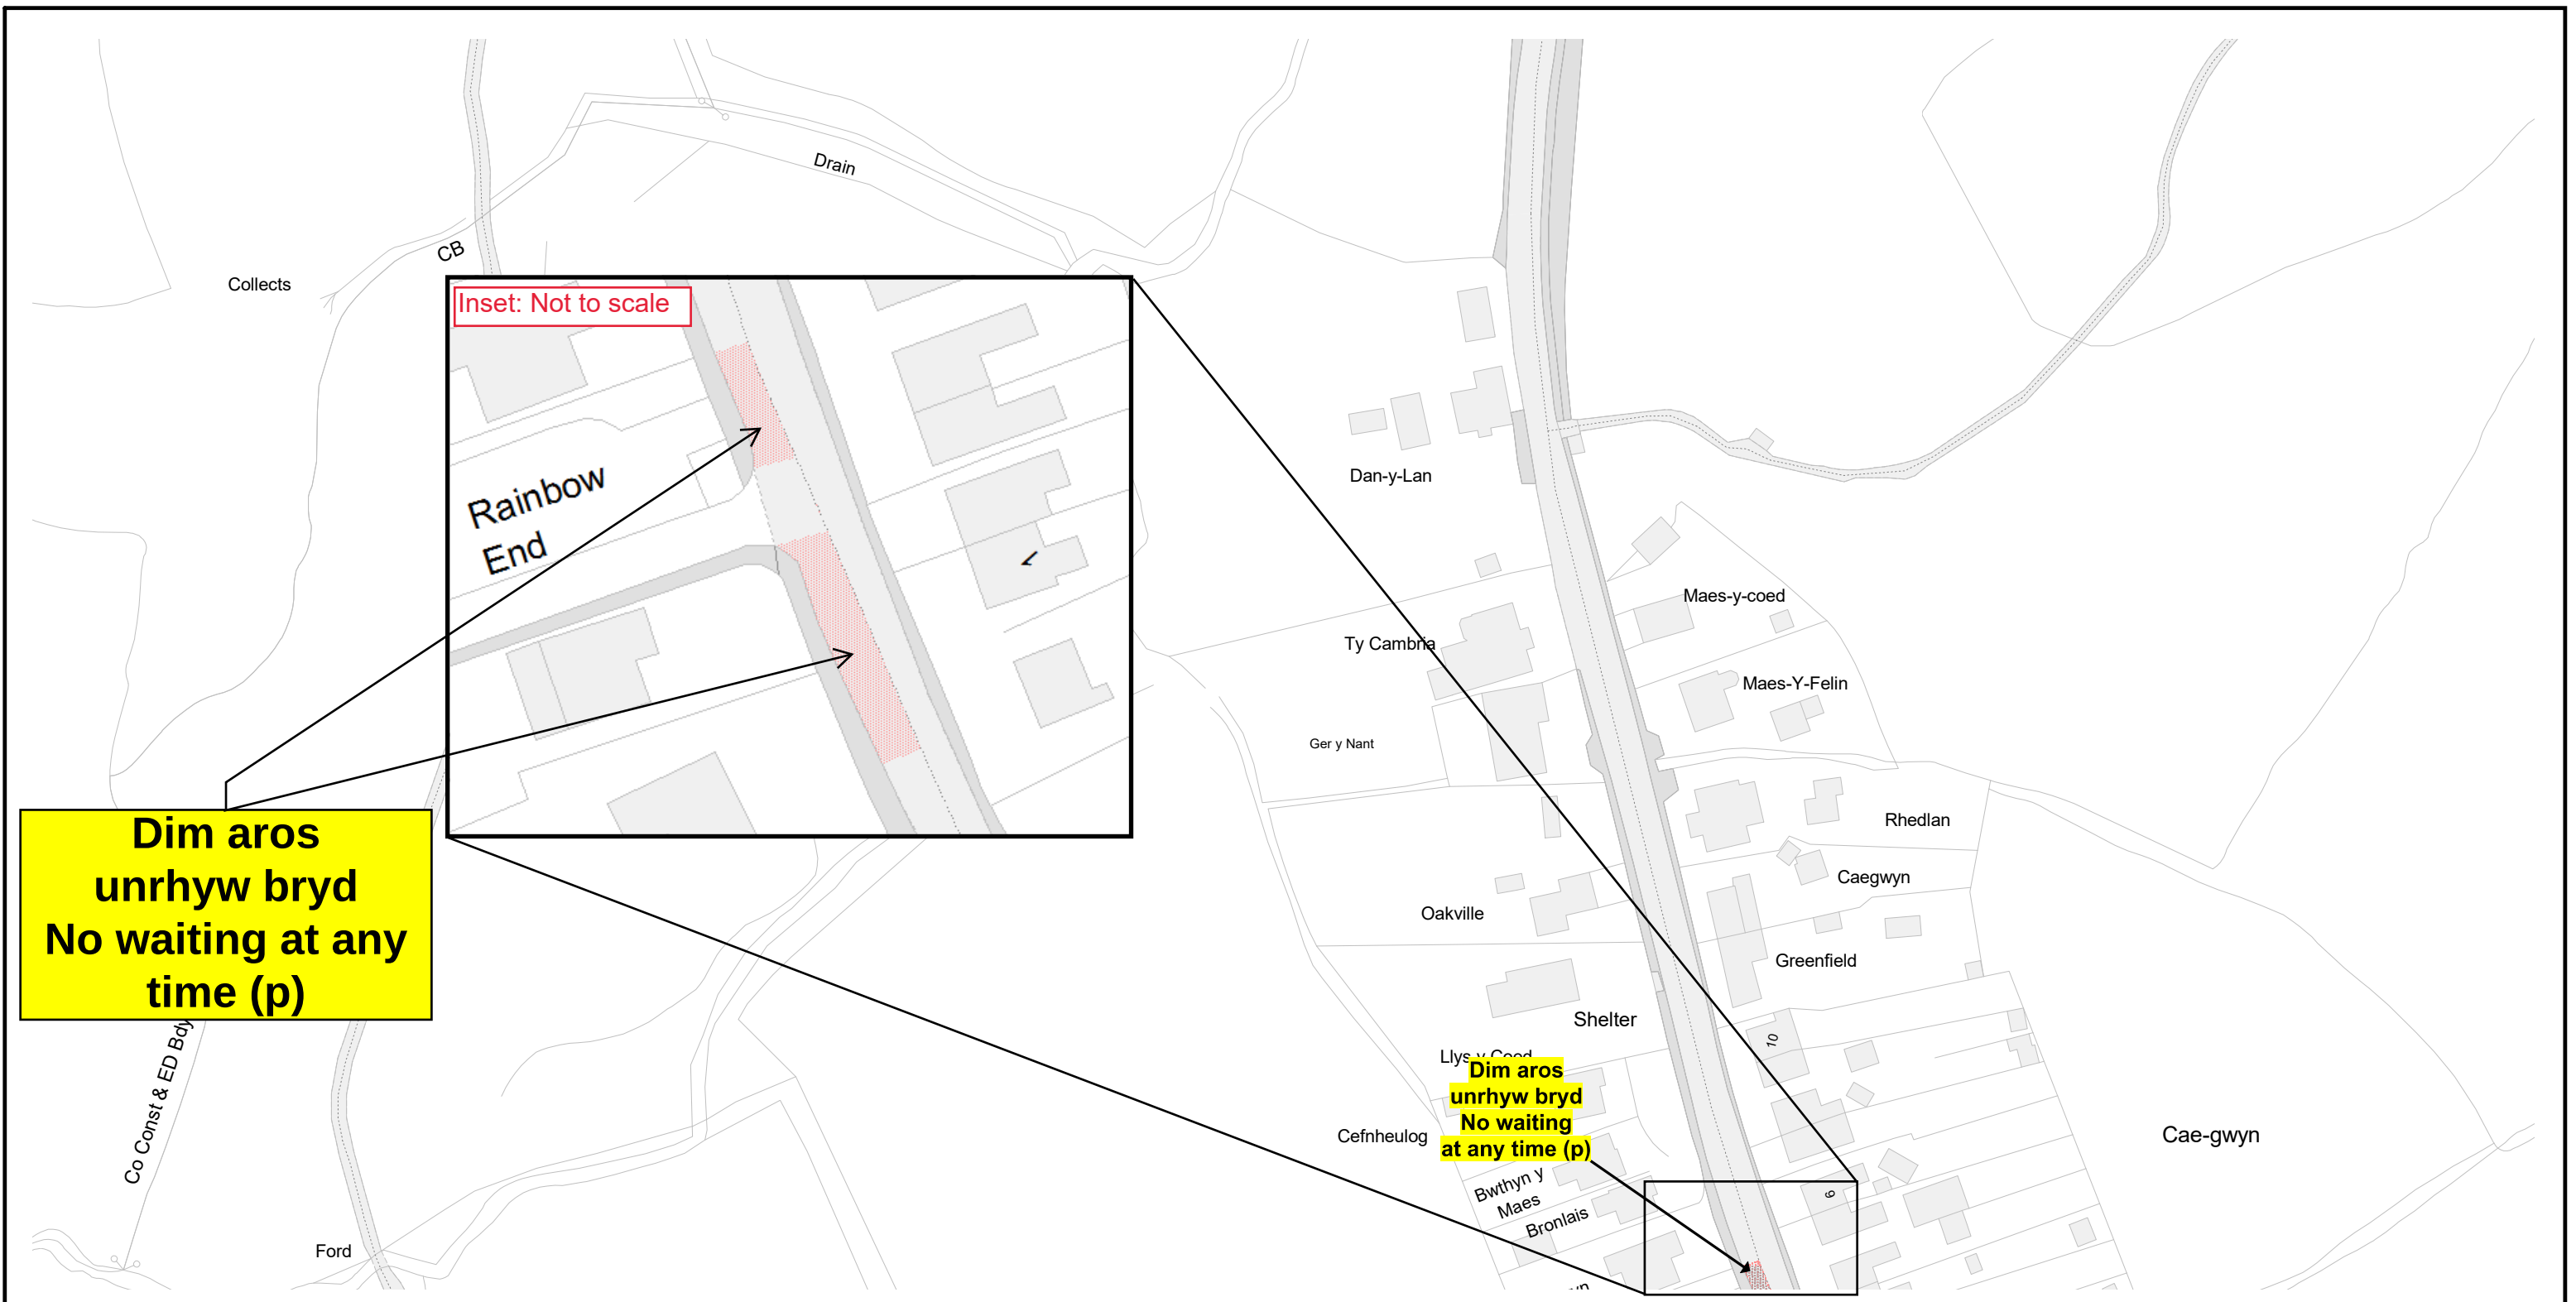



Cyngor Sir Gâr
Carmarthenshire County Council
Parc Myrddin,
Waun Dew / Richmond Terrace,
Caerfyrddin / Carmarthen
SA31 1HQ

Cyf. Teil / Tile ref.	CN162
Statws / Status	ARFAETHEDIG PROPOSED
Rhif adolygiad / Revision no.	3
Dyddiad gweithredol / Operative date	24/11/2025
Graddfa / Scale	1 : 1250


CN163

CYFEIRIADAU TEILS CYFAGOS
ADJACENT TILE REFERENCES

GORCHYMYN / ORDER:
GORCHYMYN CYDGRYNHOI SIR
GAERFYRDDIN (AC EITHRIO
CAERFYRDDIN, LLANELLI A RHYDAMAN)
(CYFYNGIAD AROS A MANNAU PARCIO
STRYD) 2025

THE COUNTY OF CARMARTHENSHIRE
(WITH THE EXCEPTION OF CARMARTHEN,
LLANELLI AND AMMANFORD)
(WAITING RESTRICTION AND STREET
PARKING PLACES) CONSOLIDATION
ORDER 2025


(c) Hawlfraint y Goron a hawliau cronfa ddata 2024
Arolwg Ordnans AC0000810849 / (c) Crown copyright and
database rights 2024 Ordnance Survey AC0000810849

Allwedd i'r mathau o gyfyngiadau a ddangosir \ Key to restriction types displayed

 **Dim aros unrhyw bryd/No waiting at any time**


 **Parking zones**



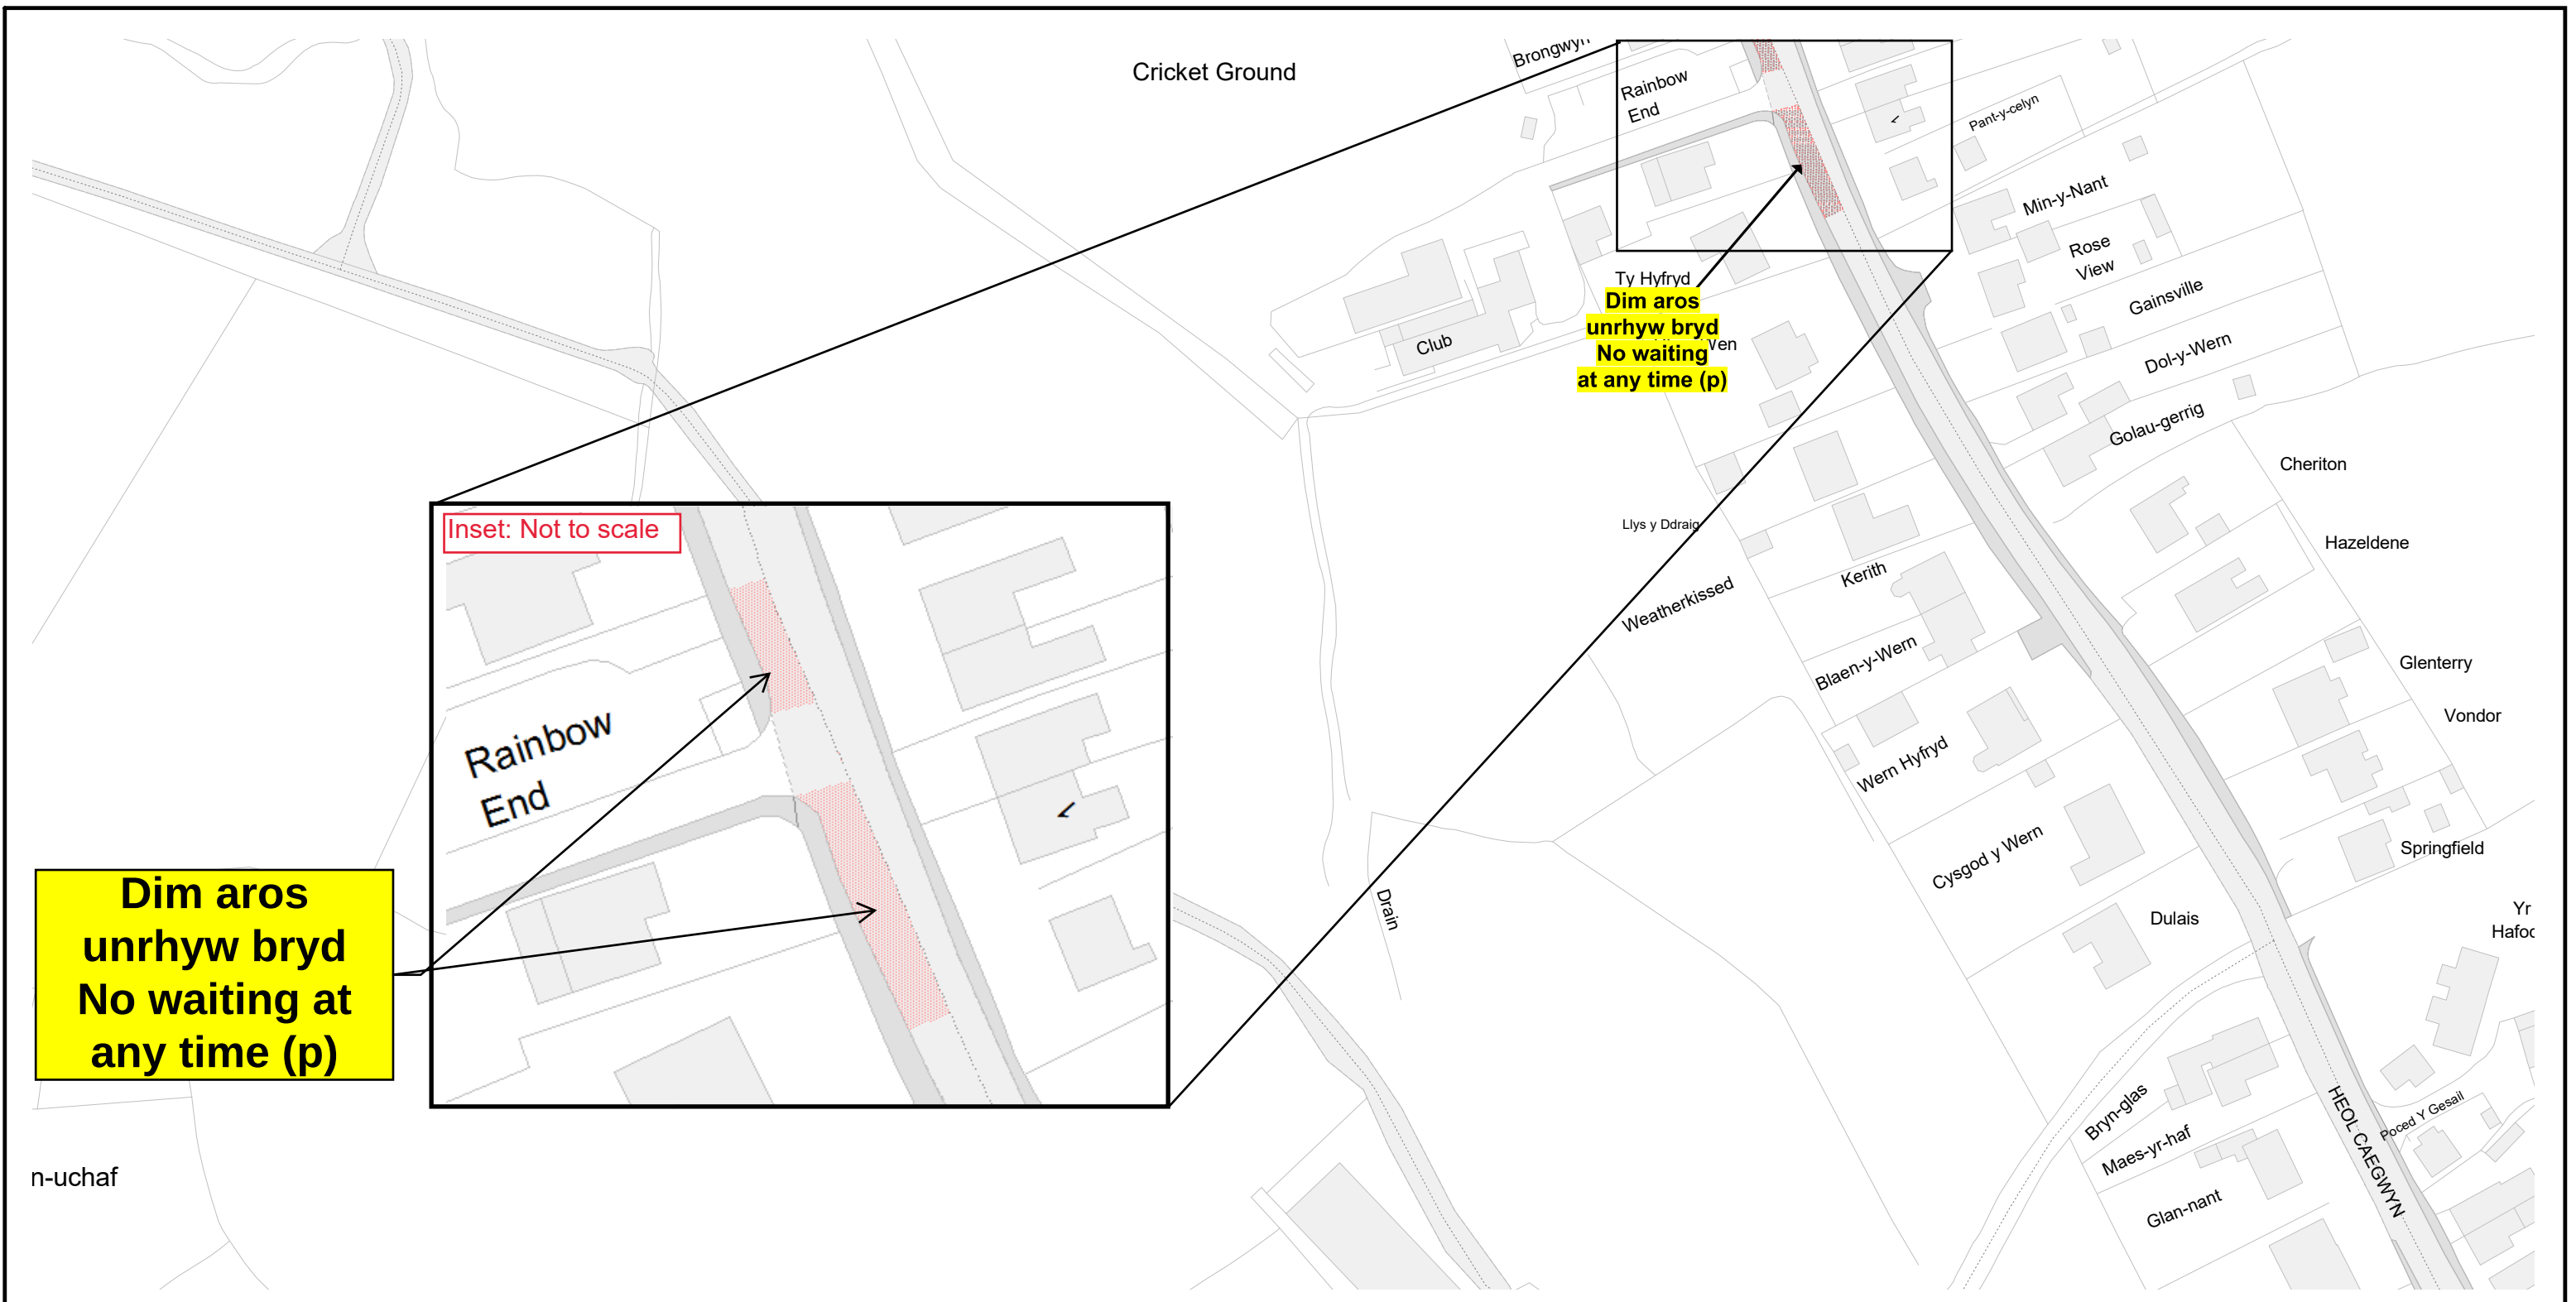

 Cyngor Sir Gâr Carmarthenshire County Council Cyngor Sir Gâr Carmarthenshire County Council Parc Myrddin, Waun Dew / Richmond Terrace, Caerfyrddin / Carmarthen SA31 1HQ		CN162  CYFEIRIADAU TEILS CYFAGOS ADJACENT TILE REFERENCES <td> GORCHYMYN / ORDER: GORCHYMYN CYDGRYNHOI SIR GAERFYRDDIN (AC EITHRIO CAERFYRDDIN, LLANELLI A RHYDAMAN) (CYFYNGIAD AROS A MANNAU PARCIO STRYD) 2025 THE COUNTY OF CARMARTHENSHIRE (WITH THE EXCEPTION OF CARMARTHEN, LLANELLI AND AMMANFORD) (WAITING RESTRICTION AND STREET PARKING PLACES) CONSOLIDATION ORDER 2025 (c) Hawlfraint y Goron a hawliau cronfa ddata 2024 Arolwg Ordnans AC0000810849 / (c) Crown copyright and database rights 2024 Ordnance Survey AC0000810849 </td> <td> Allwedd i'r mathau o gyfyngiadau a ddangosir \ Key to restriction types displayed  Dim aros unrhyw bryd/No waiting at any time  Parking zones </td>		GORCHYMYN / ORDER: GORCHYMYN CYDGRYNHOI SIR GAERFYRDDIN (AC EITHRIO CAERFYRDDIN, LLANELLI A RHYDAMAN) (CYFYNGIAD AROS A MANNAU PARCIO STRYD) 2025 THE COUNTY OF CARMARTHENSHIRE (WITH THE EXCEPTION OF CARMARTHEN, LLANELLI AND AMMANFORD) (WAITING RESTRICTION AND STREET PARKING PLACES) CONSOLIDATION ORDER 2025 (c) Hawlfraint y Goron a hawliau cronfa ddata 2024 Arolwg Ordnans AC0000810849 / (c) Crown copyright and database rights 2024 Ordnance Survey AC0000810849	Allwedd i'r mathau o gyfyngiadau a ddangosir \ Key to restriction types displayed  Dim aros unrhyw bryd/No waiting at any time  Parking zones
Cyf. Teil / Tile ref.	CN163				
Statws / Status	ARFAETHEDIG PROPOSED				
Rhif adolygiad / Revision no.	3				
Dyddiad gweithredol / Operative date	24/11/2025				
Graddfa / Scale	1 : 1250				



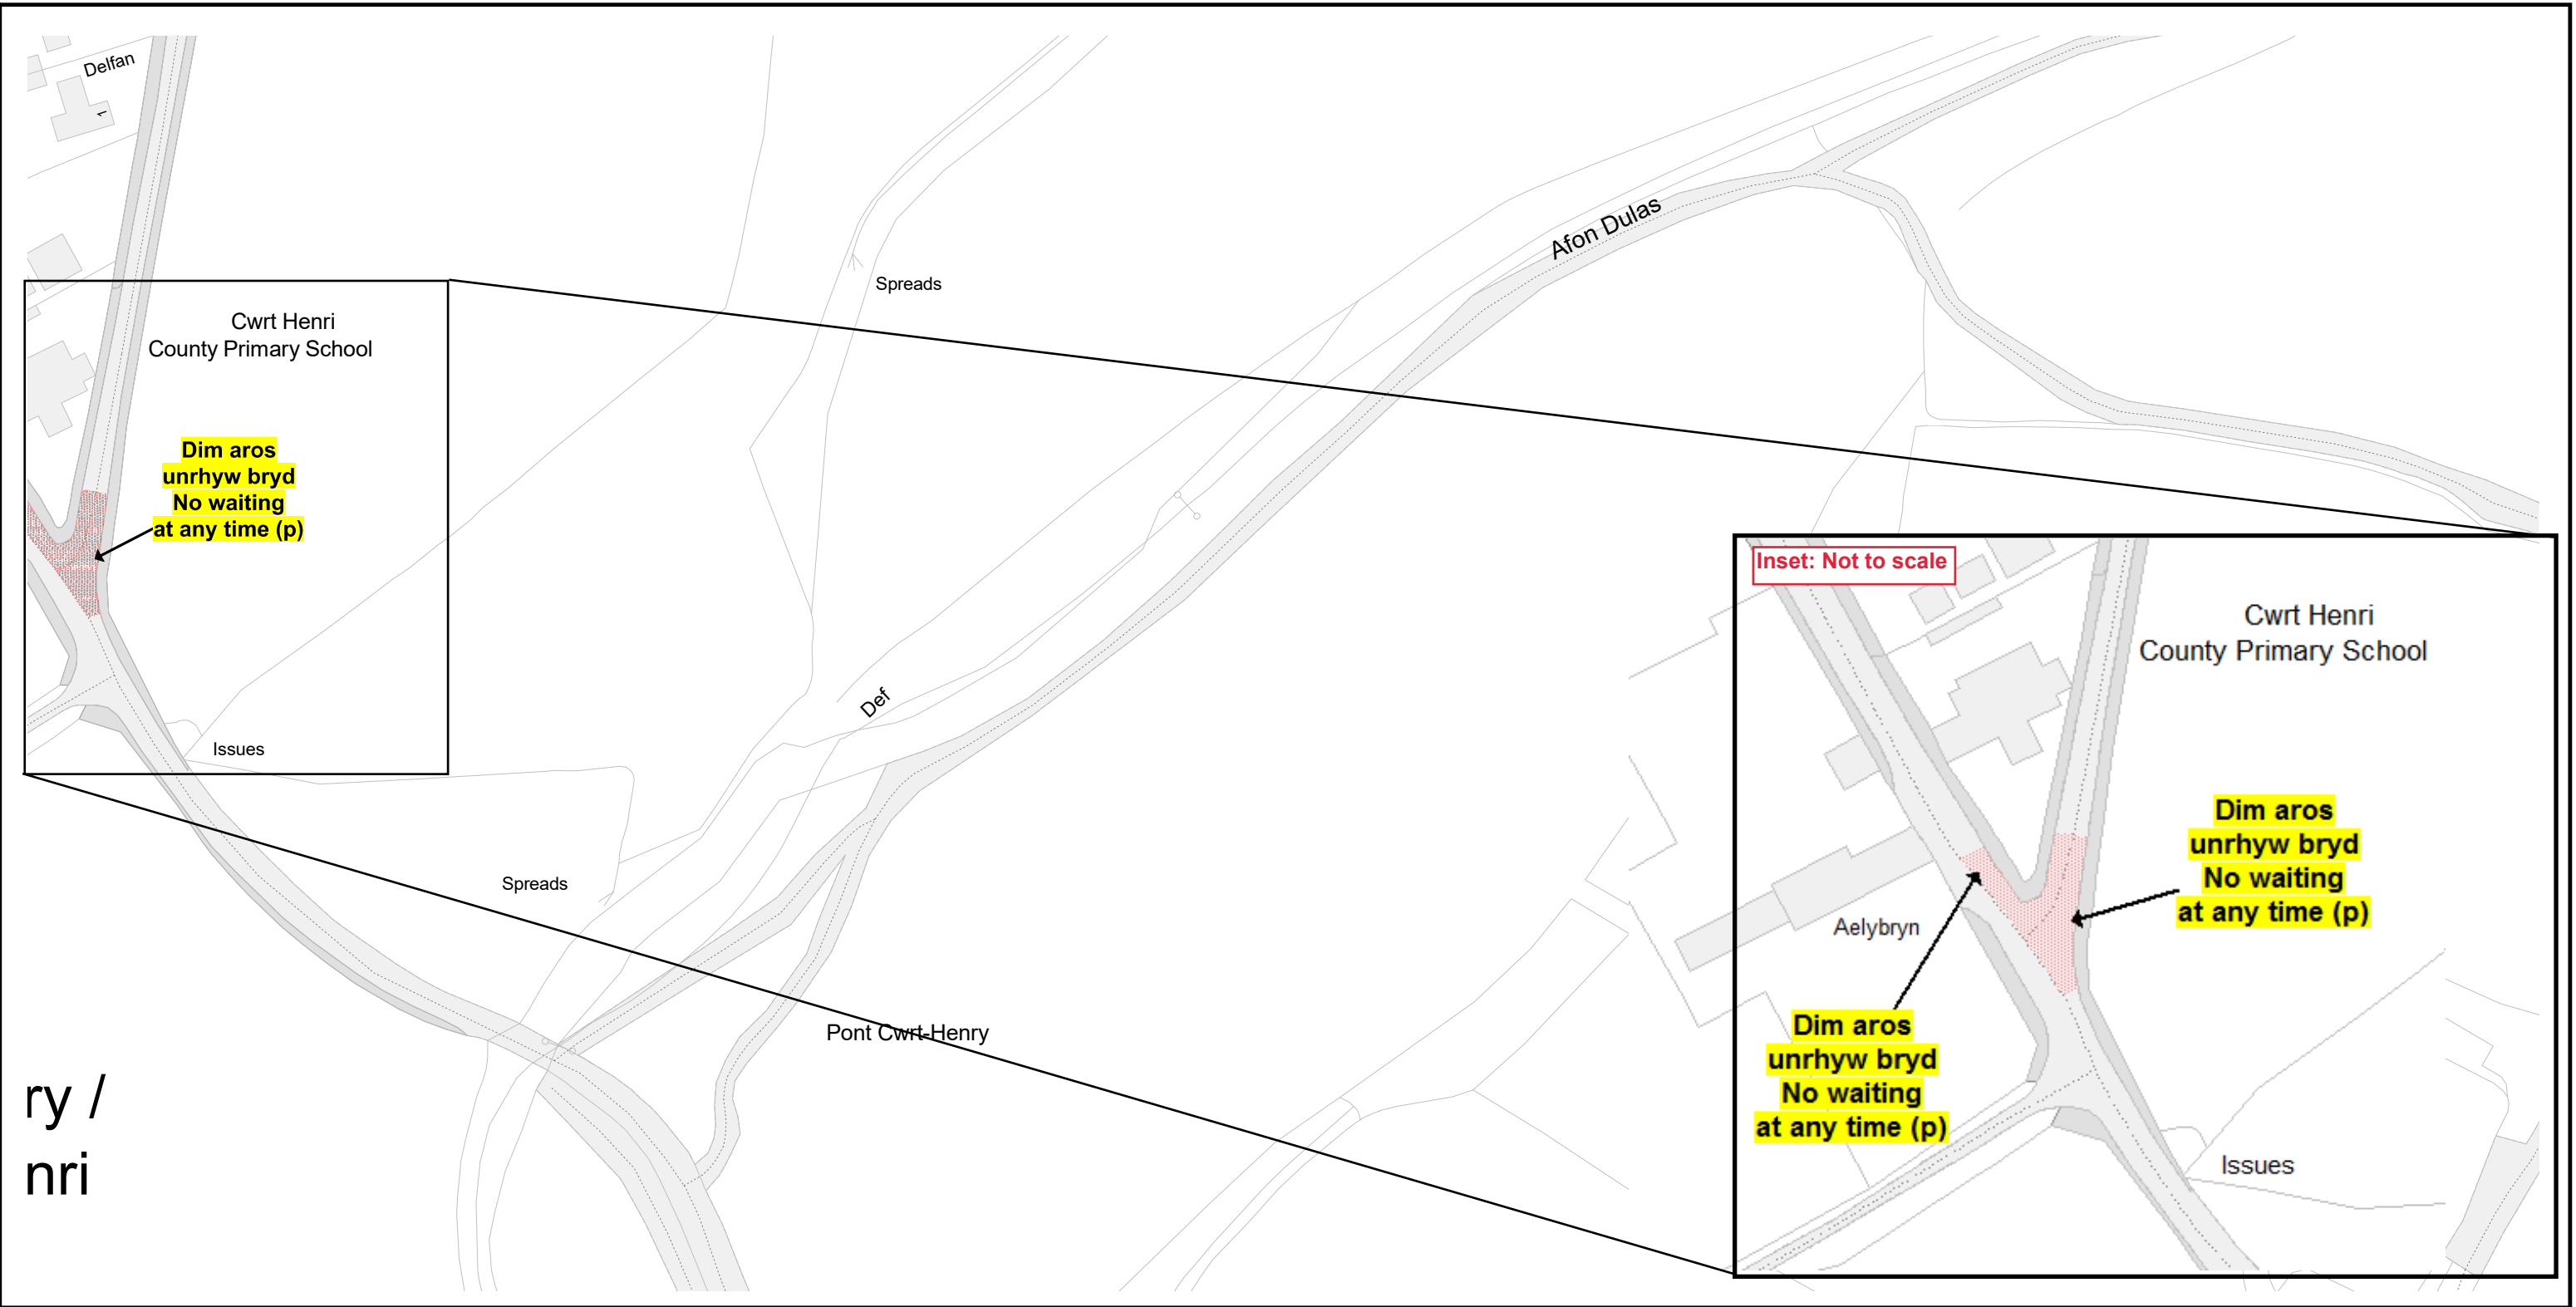

ry /
nri



**Cyngor Sir Gâr
Carmarthenshire County Council**
Parc Myrddin,
Waun Dew / Richmond Terrace,
Caerfyrddin / Carmarthen
SA31 1HQ

Cyf. Teil / Tile ref.	CU126
Statws / Status	ARFAETHEDIG PROPOSED
Rhif adolygiad / Revision no.	2
Dyddiad gweithredol / Operative date	24/11/2025
Graddfa / Scale	1 : 1250

CT126

**CYFEIRIADAU TEILS CYFAGOS
ADJACENT TILE REFERENCES**

GORCHYMYN / ORDER:
GORCHYMYN CYDGRYNHOI SIR
GAERFYRDDIN (AC EITHRIO
CAERFYRDDIN, LLANELLI A RHYDAMAN)
(CYFYNGIAD AROS A MANNAU PARCIO
STRYD) 2025

**THE COUNTY OF CARMARTHENSHIRE
(WITH THE EXCEPTION OF CARMARTHEN,
LLANELLI AND AMMANFORD)
(WAITING RESTRICTION AND STREET
PARKING PLACES) CONSOLIDATION
ORDER 2025**


(c) Hawlfraint y Goron a hawliau cronfa ddata 2024
Arolwg Ordnans AC0000810849 / (c) Crown copyright and
database rights 2024 Ordnance Survey AC0000810849

Allwedd i'r mathau o gyfyngiadau a ddangosir \ Key to restriction types displayed

**Dim aros unrhyw bryd/No waiting at any time**

**Parking zones**



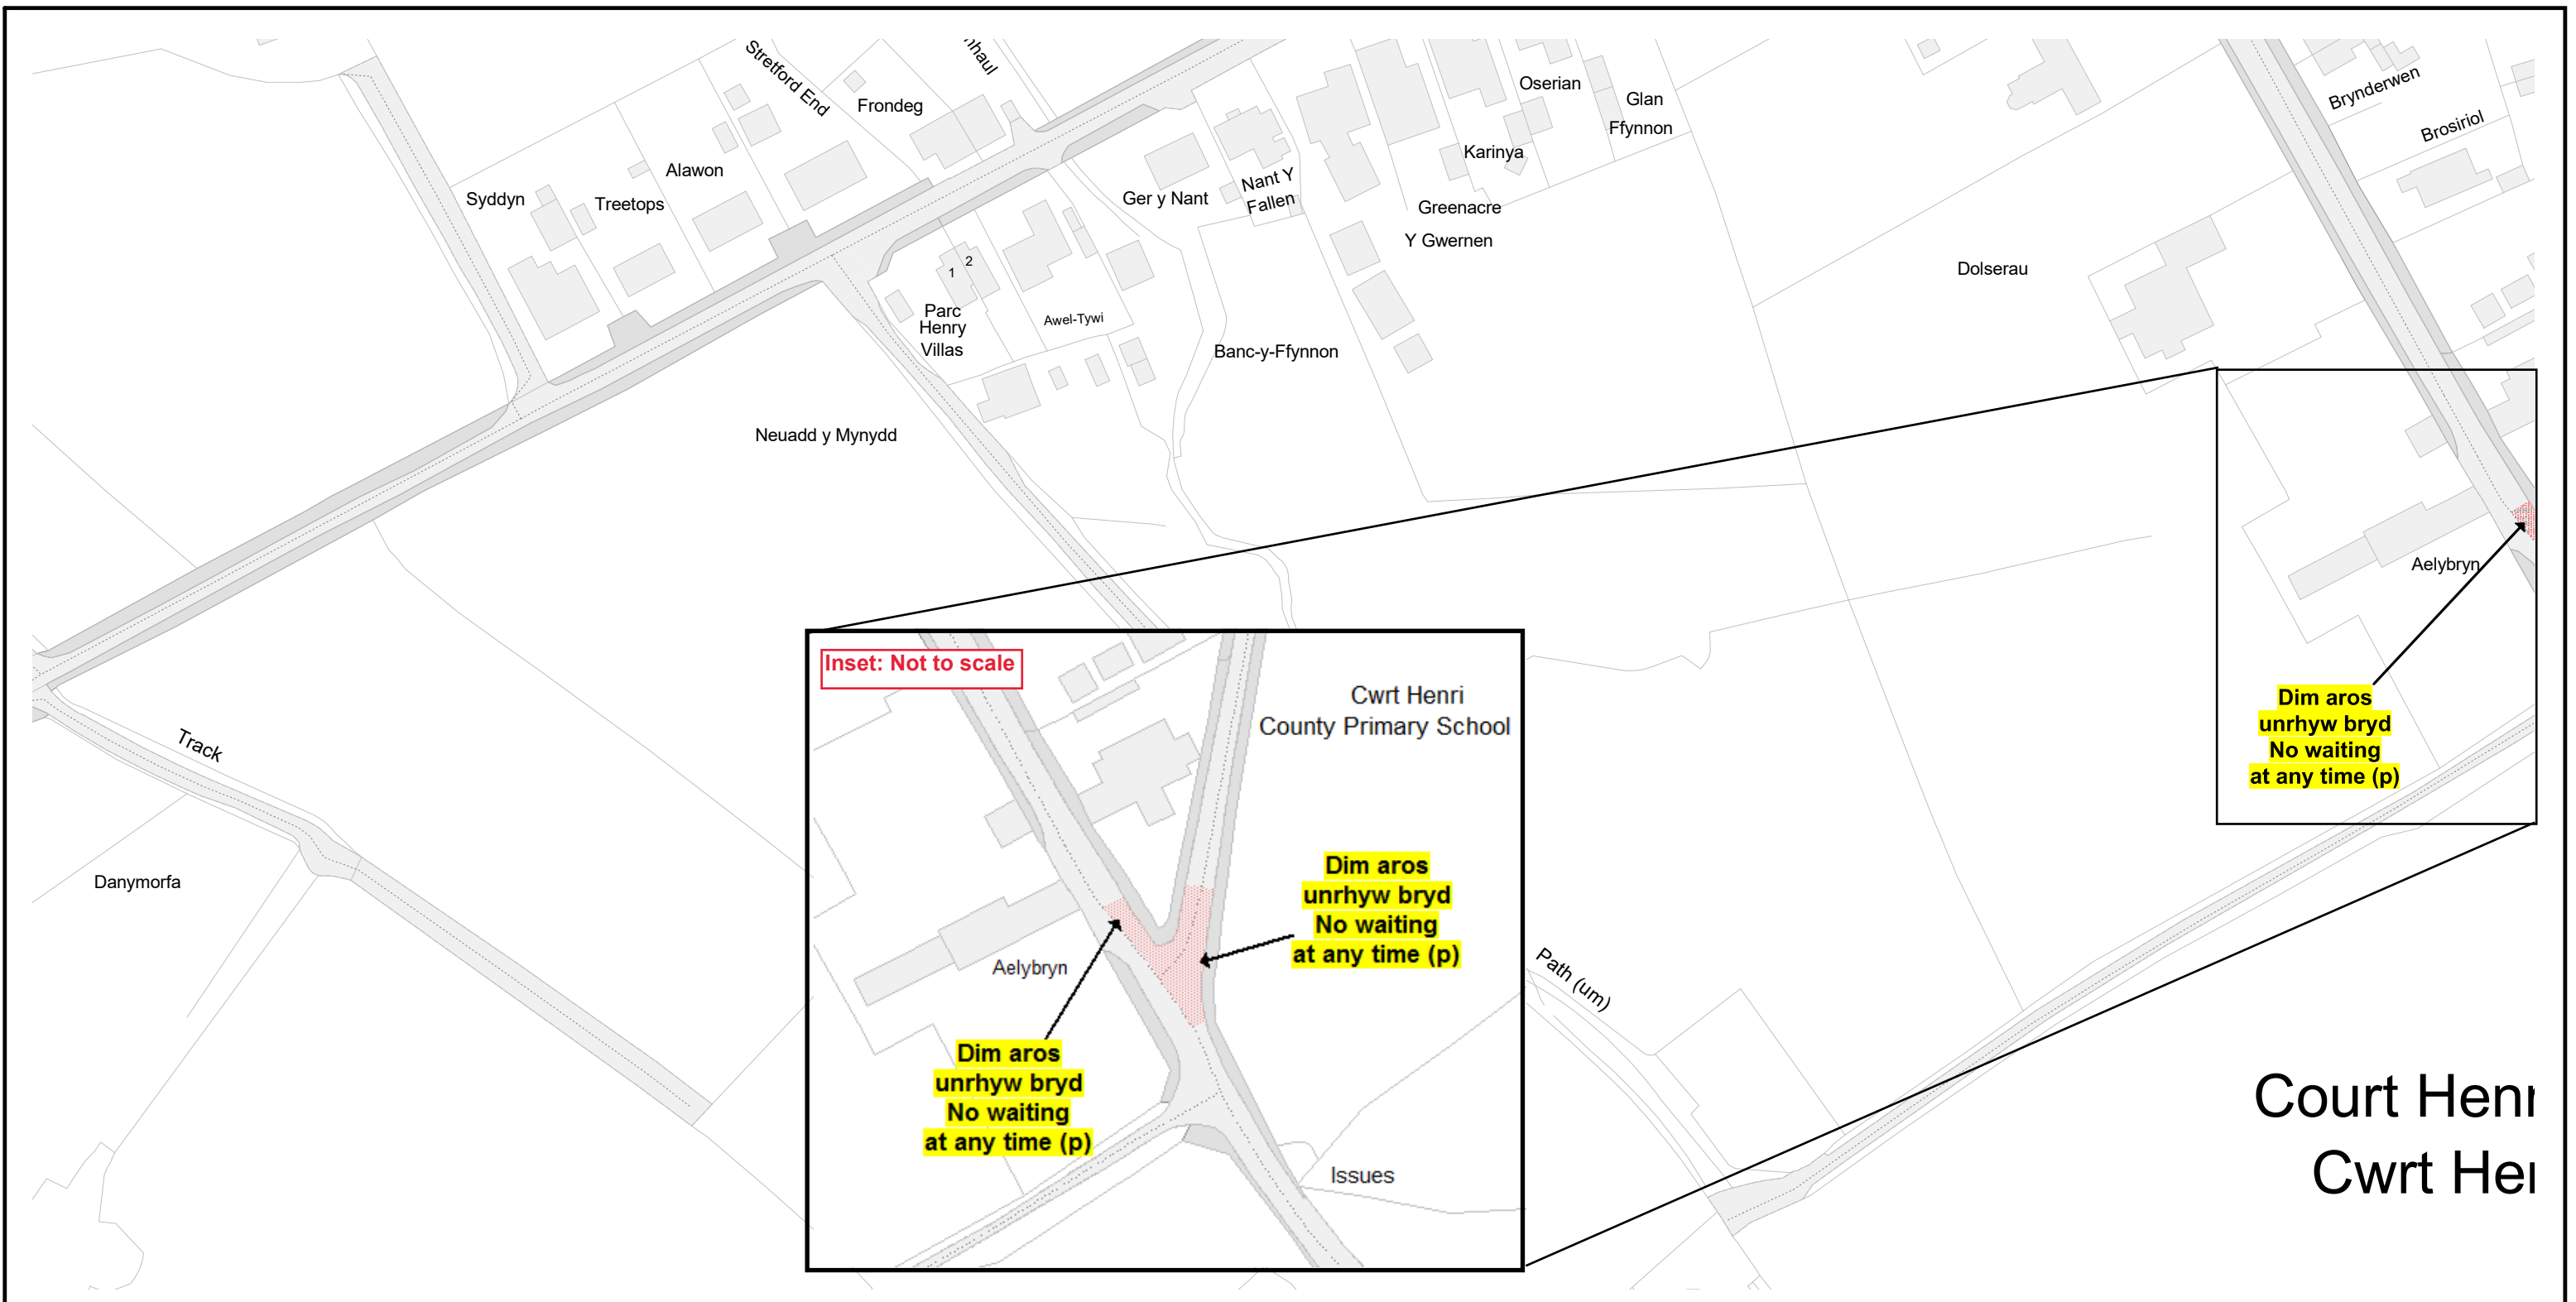



Cyngor Sir Gâr
Carmarthenshire County Council

Cyngor Sir Gâr
Carmarthenshire County Council
Parc Myrddin,
Waun Dew / Richmond Terrace,
Caerfyrddin / Carmarthen
SA31 1HQ

Cyf. Teil / Tile ref.	CT126
Statws / Status	ARFAETHEDIG PROPOSED
Rhif adolygiad / Revision no.	2
Dyddiad gweithredol / Operative date	24/11/2025
Graddfa / Scale	1 : 1250



CU126

CYFEIRIADAU TEILS CYFAGOS
ADJACENT TILE REFERENCES

GORCHYMYN / ORDER:

GORCHYMYN CYDGRYNHOI SIR GAERFYRDDIN (AC EITHRIO CAERFYRDDIN, LLANELLI A RHYDAMAN) (CYFYNGIAD AROS A MANNAU PARCIO STRYD) 2025

THE COUNTY OF CARMARTHENSHIRE (WITH THE EXCEPTION OF CARMARTHEN, LLANELLI AND AMMANFORD) (WAITING RESTRICTION AND STREET PARKING PLACES) CONSOLIDATION ORDER 2025

(c) Hawlfraint y Goron a hawliau cronfa ddata 2024
Arolwg Ordnans AC0000810849 / (c) Crown copyright and database rights 2024 Ordnance Survey AC0000810849

Allwedd i'r mathau o gyfyngiadau a ddangosir \ Key to restriction types displayed




Dim aros unrhyw bryd/No waiting at any time



Parking zones

Court Henri
Cwrt Hei



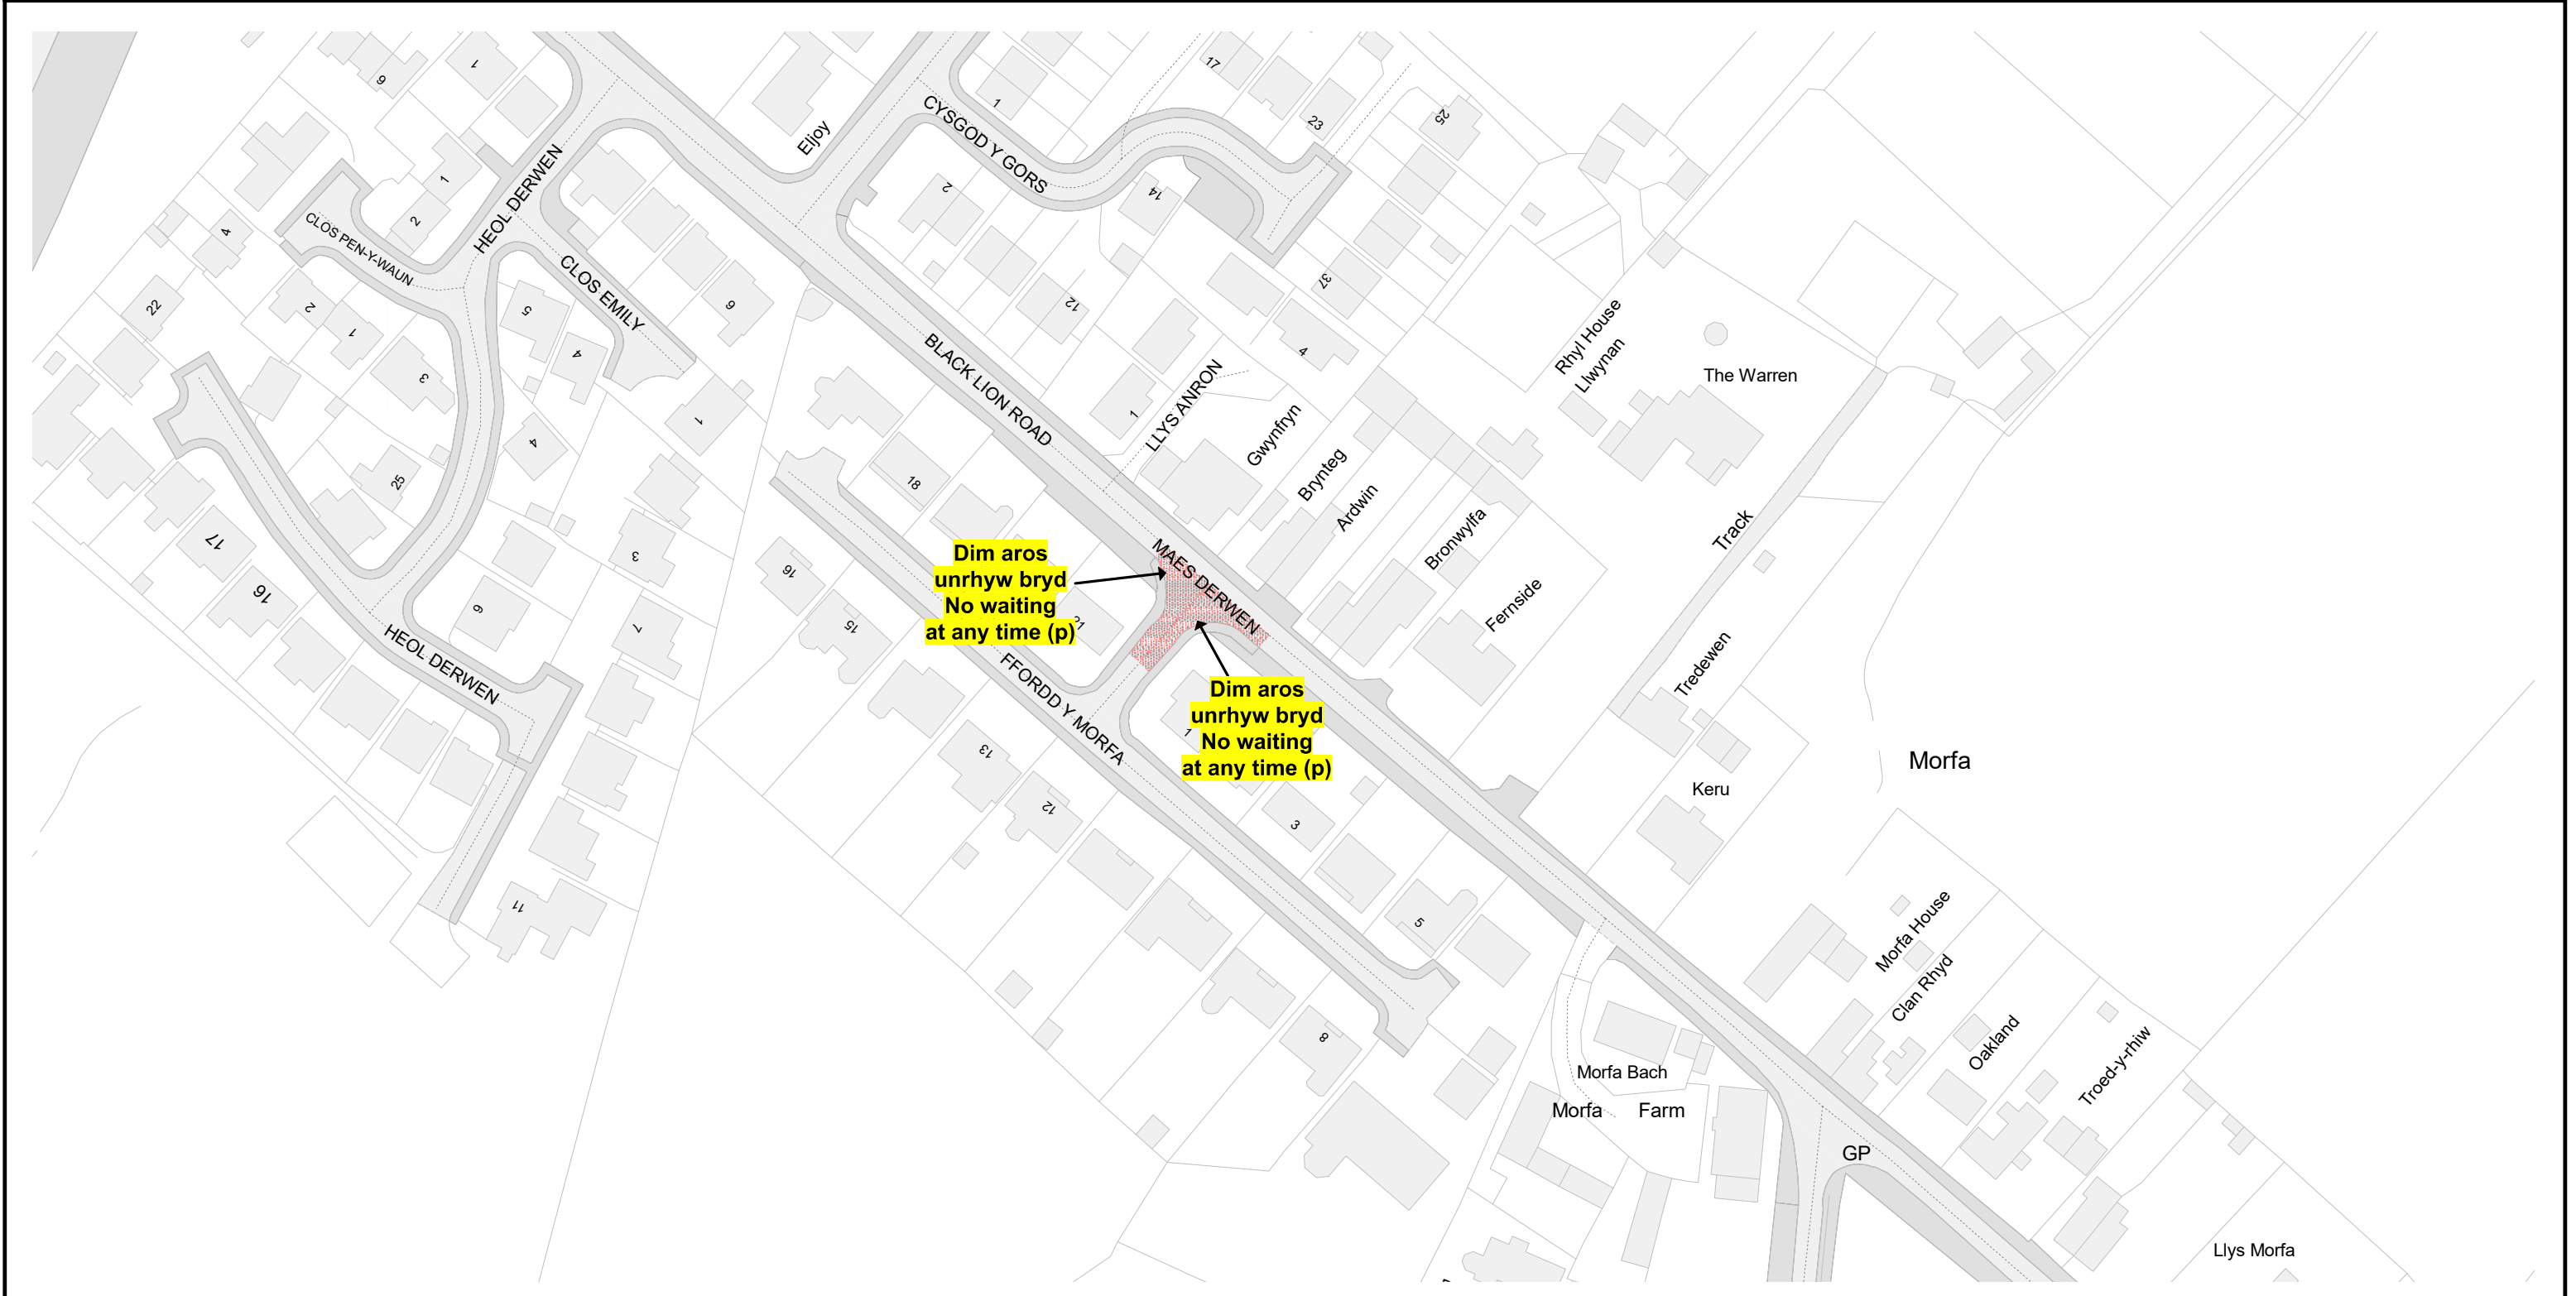


Cyngor Sir Gâr Carmarthenshire County Council Parc Myrddin, Waun Dew / Richmond Terrace, Caerfyrddin / Carmarthen SA31 1HQ		GORCHYMYN / ORDER: GORCHYMYN CYDGRYNHOI SIR GAERFYRDDIN (AC EITHRIO CAERFYRDDIN, LLANELLI A RHYDAMAN) (CYFYNGIAD AROS A MANNAU PARCIO STRYD) 2025 THE COUNTY OF CARMARTHENSHIRE (WITH THE EXCEPTION OF CARMARTHEN, LLANELLI AND AMMANFORD) (WAITING RESTRICTION AND STREET PARKING PLACES) CONSOLIDATION ORDER 2025 (c) Hawlfraint y Goron a hawliau cronfa ddata 2024 Arolwg Ordans AC0000810849 / (c) Crown copyright and database rights 2024 Ordnance Survey AC0000810849		Allwedd i'r mathau o gyfyngiadau a ddangosir \ Key to restriction types displayed Dim aros unrhyw bryd/No waiting at any time Parking zones	
Cyf. Teil / Tile ref.	CY167	CX167 CYFEIRIADAU TEILS CYFAGOS ADJACENT TILE REFERENCES			
Statws / Status	ARFAETHEDIG PROPOSED				
Rhif adolygiad / Revision no.	3				
Dyddiad gweithredol / Operative date	24/11/2025				
Graddfa / Scale	1 : 1250				

N

W

E

S

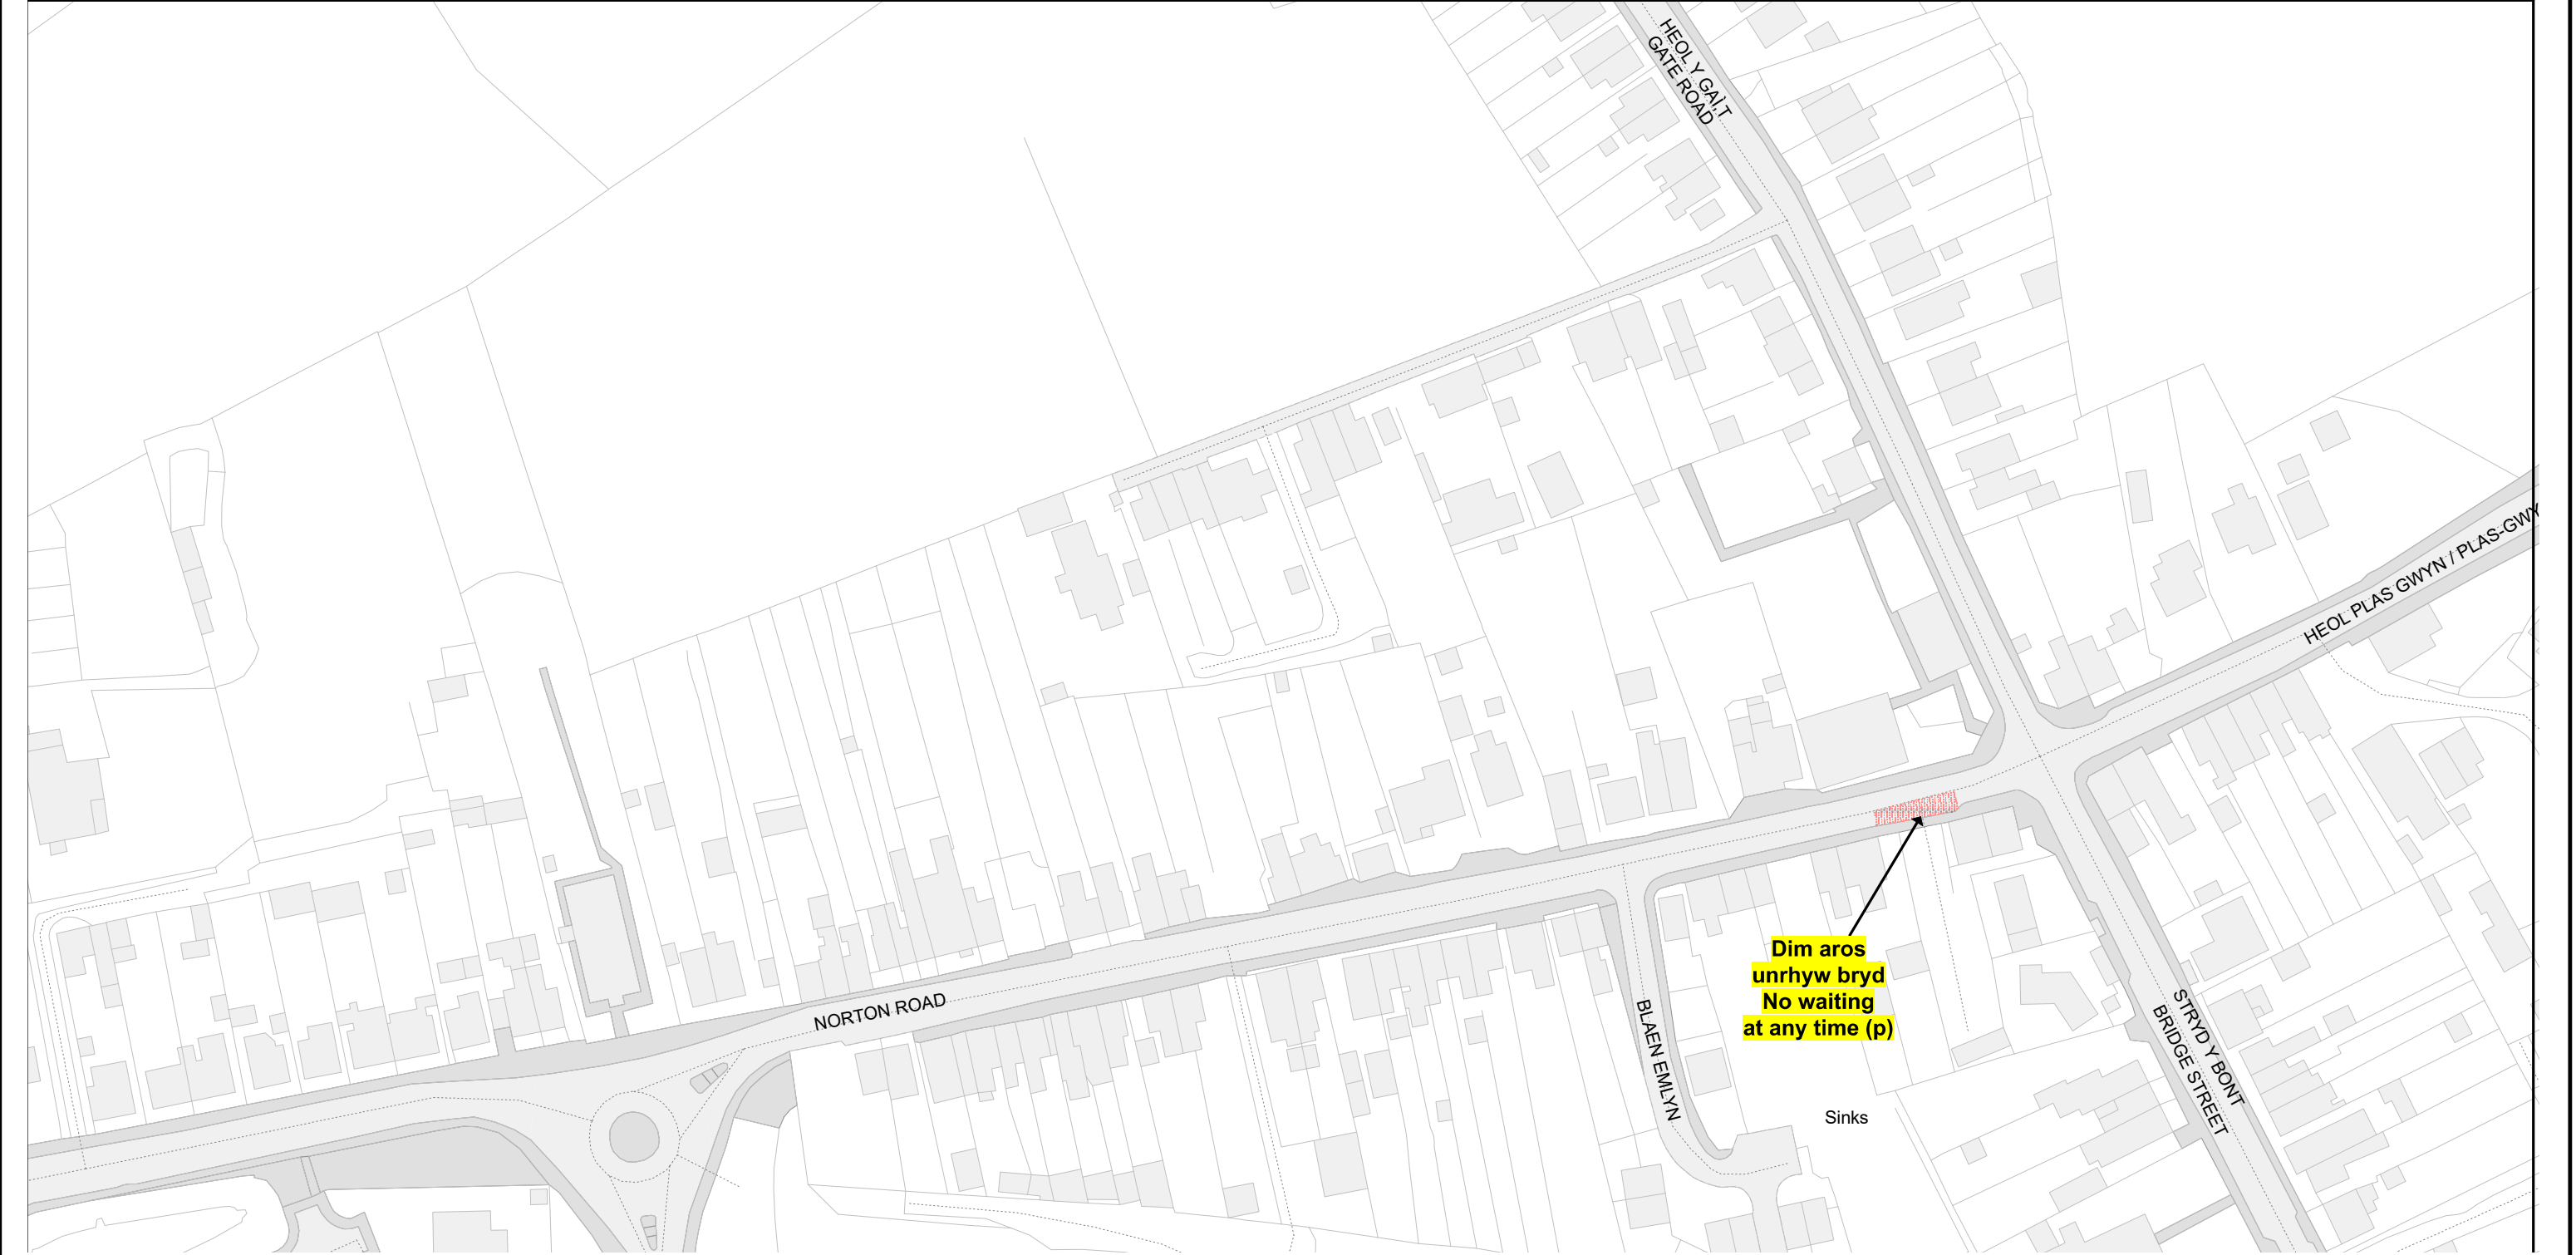



Cyngor Sir Gâr
Carmarthenshire County Council
Parc Myrddin,
Waun Dew / Richmond Terrace,
Caerfyrddin / Carmarthen
SA31 1HQ

Cyf. Teil / Tile ref.	CZ163 -
Statws / Status	ARFAETHEDIG PROPOSED
Rhif adolygiad / Revision no.	
Dyddiad gweithredol / Operative date	24/11/2025
Graddfa / Scale	1 : 1250



CYFEIRIADAU TEILS CYFAGOS
ADJACENT TILE REFERENCES

GORCHYMYN / ORDER:

GORCHYMYN CYDGRYNHOI SIR
GAERFYRDDIN (AC EITHRIO
CAERFYRDDIN, LLANELLI A RHYDAMAN)
(CYFYNGIAD AROS A MANNAU PARCIO
STRYD) 2025

THE COUNTY OF CARMARTHENSHIRE
(WITH THE EXCEPTION OF CARMARTHEN,
LLANELLI AND AMMANFORD)
(WAITING RESTRICTION AND STREET
PARKING PLACES) CONSOLIDATION
ORDER 2025


(c) Hawlfraint y Goron a hawliau cronfa ddata 2024
Arolwg Ordnans AC0000810849 / (c) Crown copyright and
database rights 2024 Ordnance Survey AC0000810849

Allwedd i'r mathau o gyfyngiadau a ddangosir \ Key to restriction types displayed




Dim aros unrhyw bryd/No waiting at any time



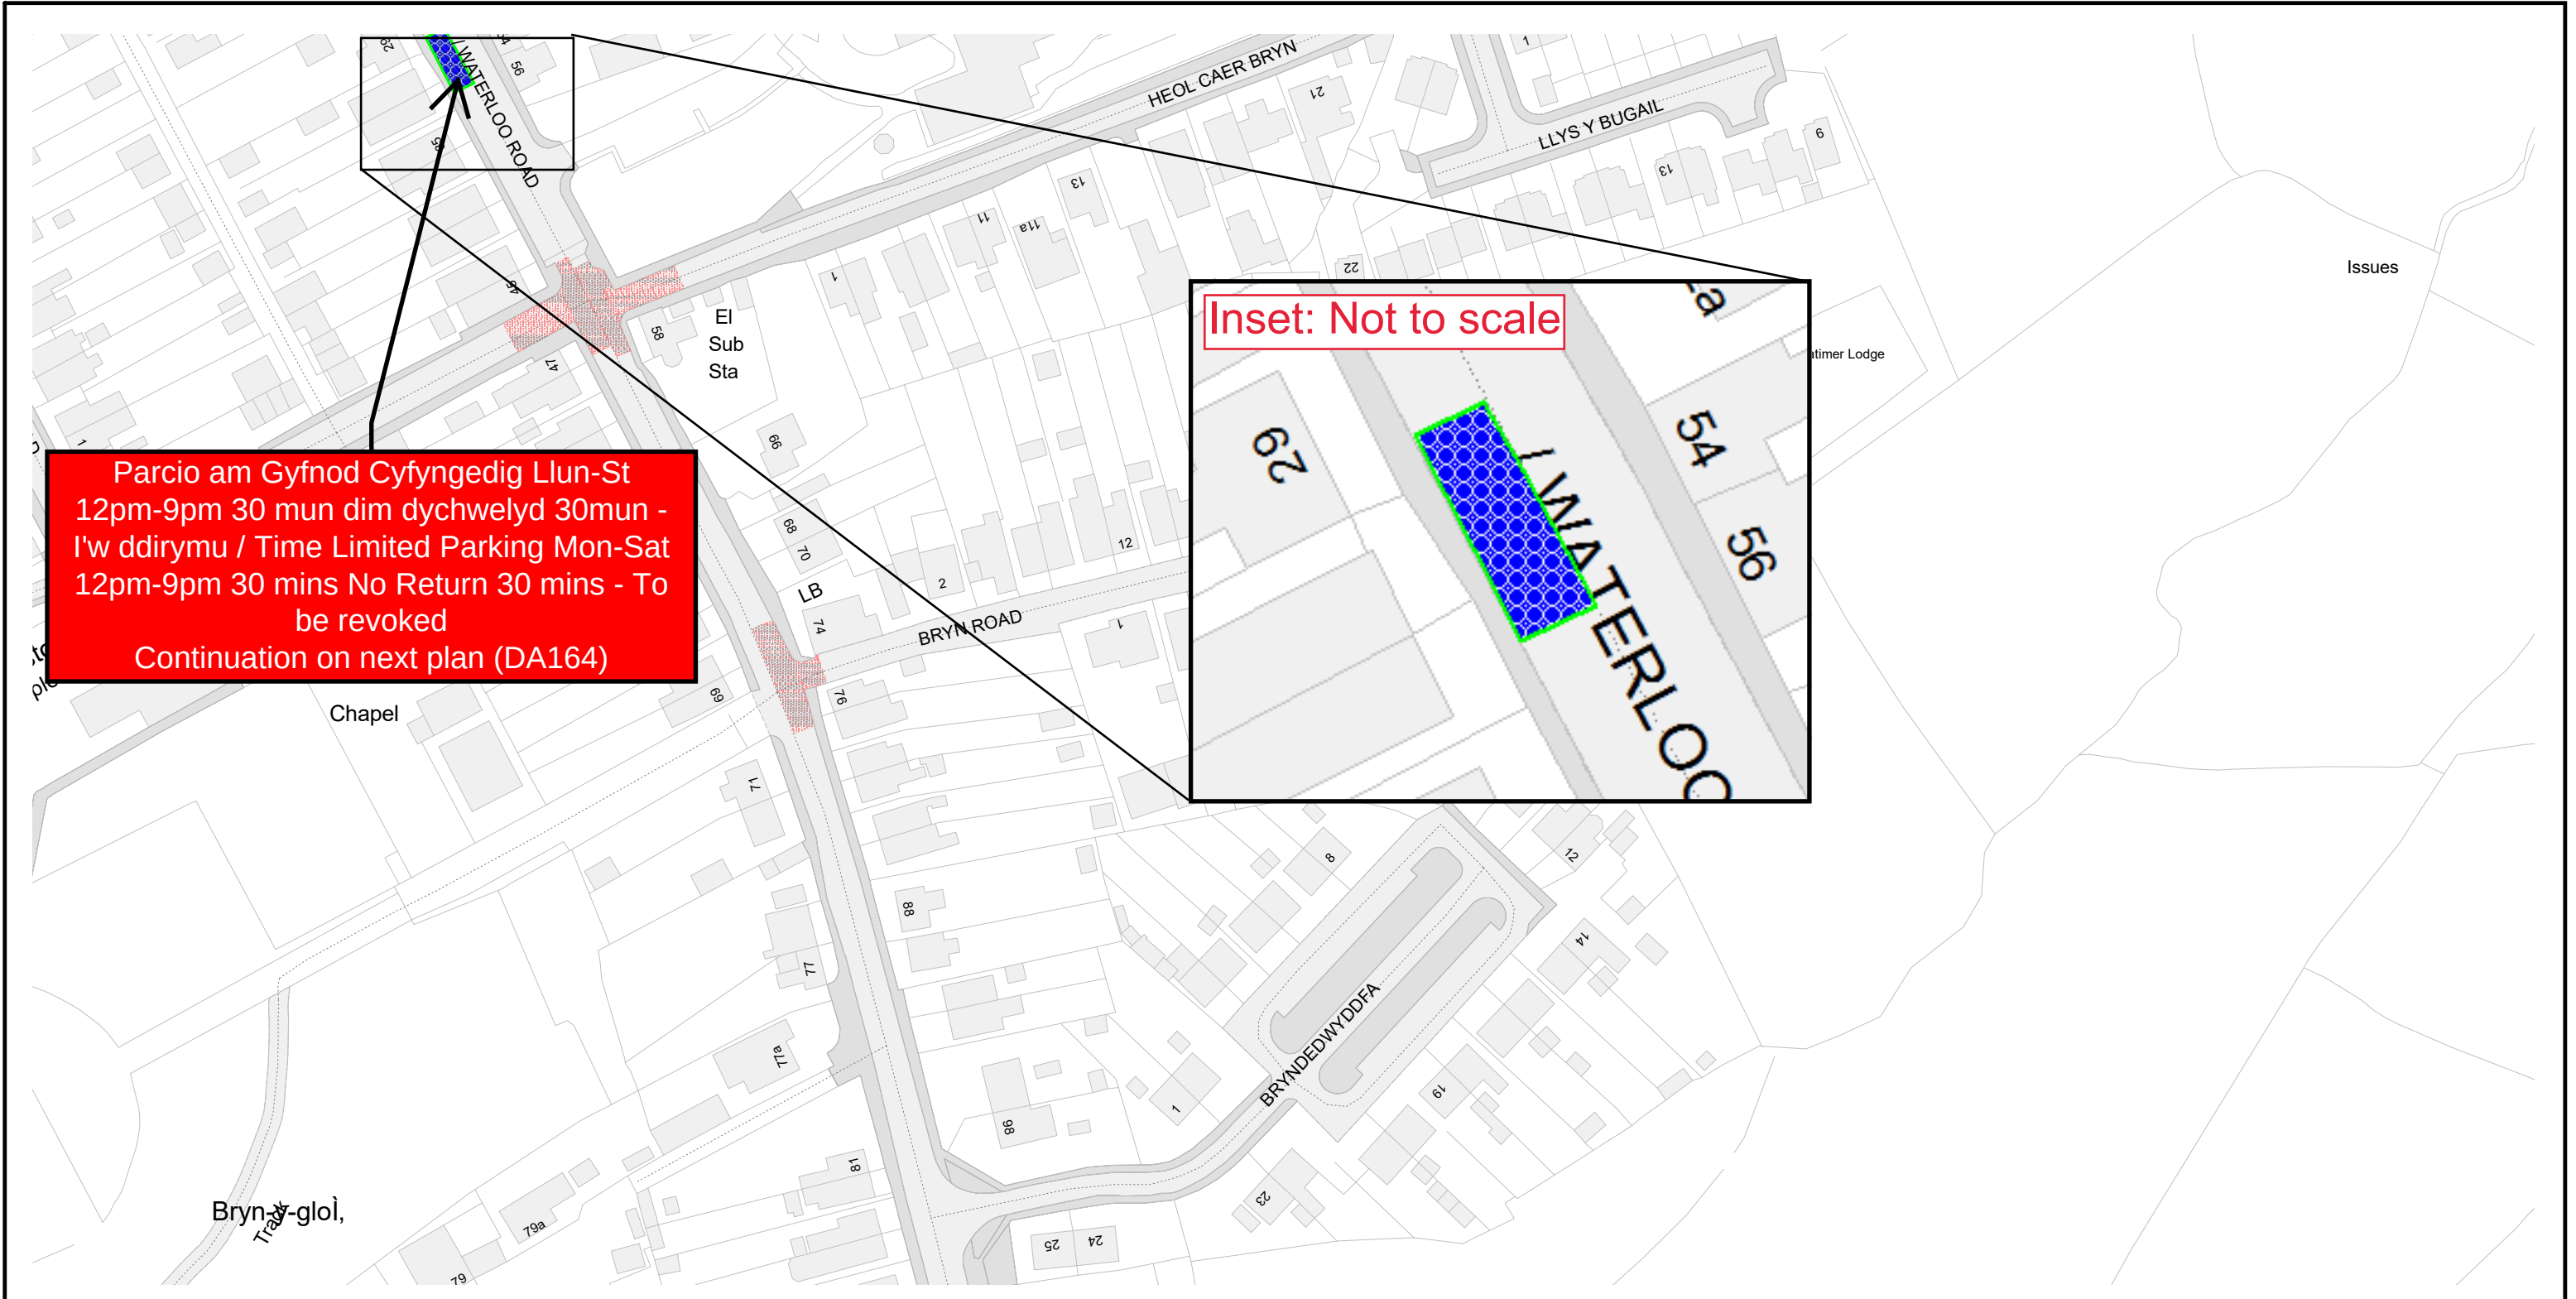

Parcio am Gyfnod Cyfyngedig Llun-St
12pm-9pm 30 mun dim dychwelyd 30mun -
l'w ddirymu / Time Limited Parking Mon-Sat
12pm-9pm 30 mins No Return 30 mins - To
be revoked
Continuation on next plan (DA164)

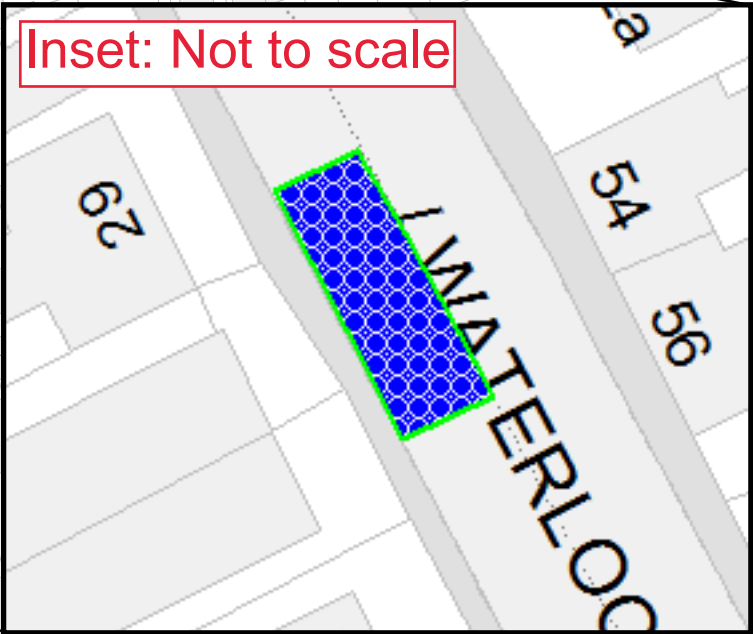

Cyngor Sir Gâr
Carmarthenshire County Council
Parc Myrddin,
Waun Dew / Richmond Terrace,
Caerfyrddin / Carmarthen
SA31 1HQ

Cyf. Teil / Tile ref.	DA165
Statws / Status	ARFAETHEDIG PROPOSED
Rhif adolygiad / Revision no.	7
Dyddiad gweithredol / Operative date	17/11/2025
Graddfa / Scale	1 : 1250

DA164



CYFEIRIADAU TEILS CYFAGOS
ADJACENT TILE REFERENCES


GORCHYMYN / ORDER:

GORCHYMYN CYDGRYNHOI SIR
GAERFYRDDIN (AC EITHRIO
CAERFYRDDIN, LLANELLI A RHYDAMAN)
(CYFYNGIAD AROS A MANNAU PARCIO
STRYD) 2025

THE COUNTY OF CARMARTHENSHIRE
(WITH THE EXCEPTION OF CARMARTHEN,
LLANELLI AND AMMANFORD)
(WAITING RESTRICTION AND STREET
PARKING PLACES) CONSOLIDATION
ORDER 2025

(c) Hawlfraint y Goron a hawliau cronfa ddata 2024
Arolwg Ordnans AC0000810849 / (c) Crown copyright and
database rights 2024 Ordnance Survey AC0000810849

Allwedd i'r mathau o gyfyngiadau a ddangosir \ Key to restriction types displayed

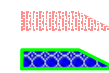

Dim aros unrhyw bryd/No waiting at any time



Parcio am Gyfnod Cyfyngedig Llun-Sad 12pm-9pm
30 mun dim dychwelyd 30 mun/Time Limited
Parking Mon-Sat 12pm-9pm 30 Mins No Return 30 Mins




Parking zones



Pen-y-groes

Parcio am Gyfnod Cyfyngedig Llun-St
12pm-9pm 30 mun dim dychwelyd
30mun - I'w ddirymu / Time Limited
Parking Mon-Sat 12pm-9pm 30 mins
No Return 30 mins - To be revoked

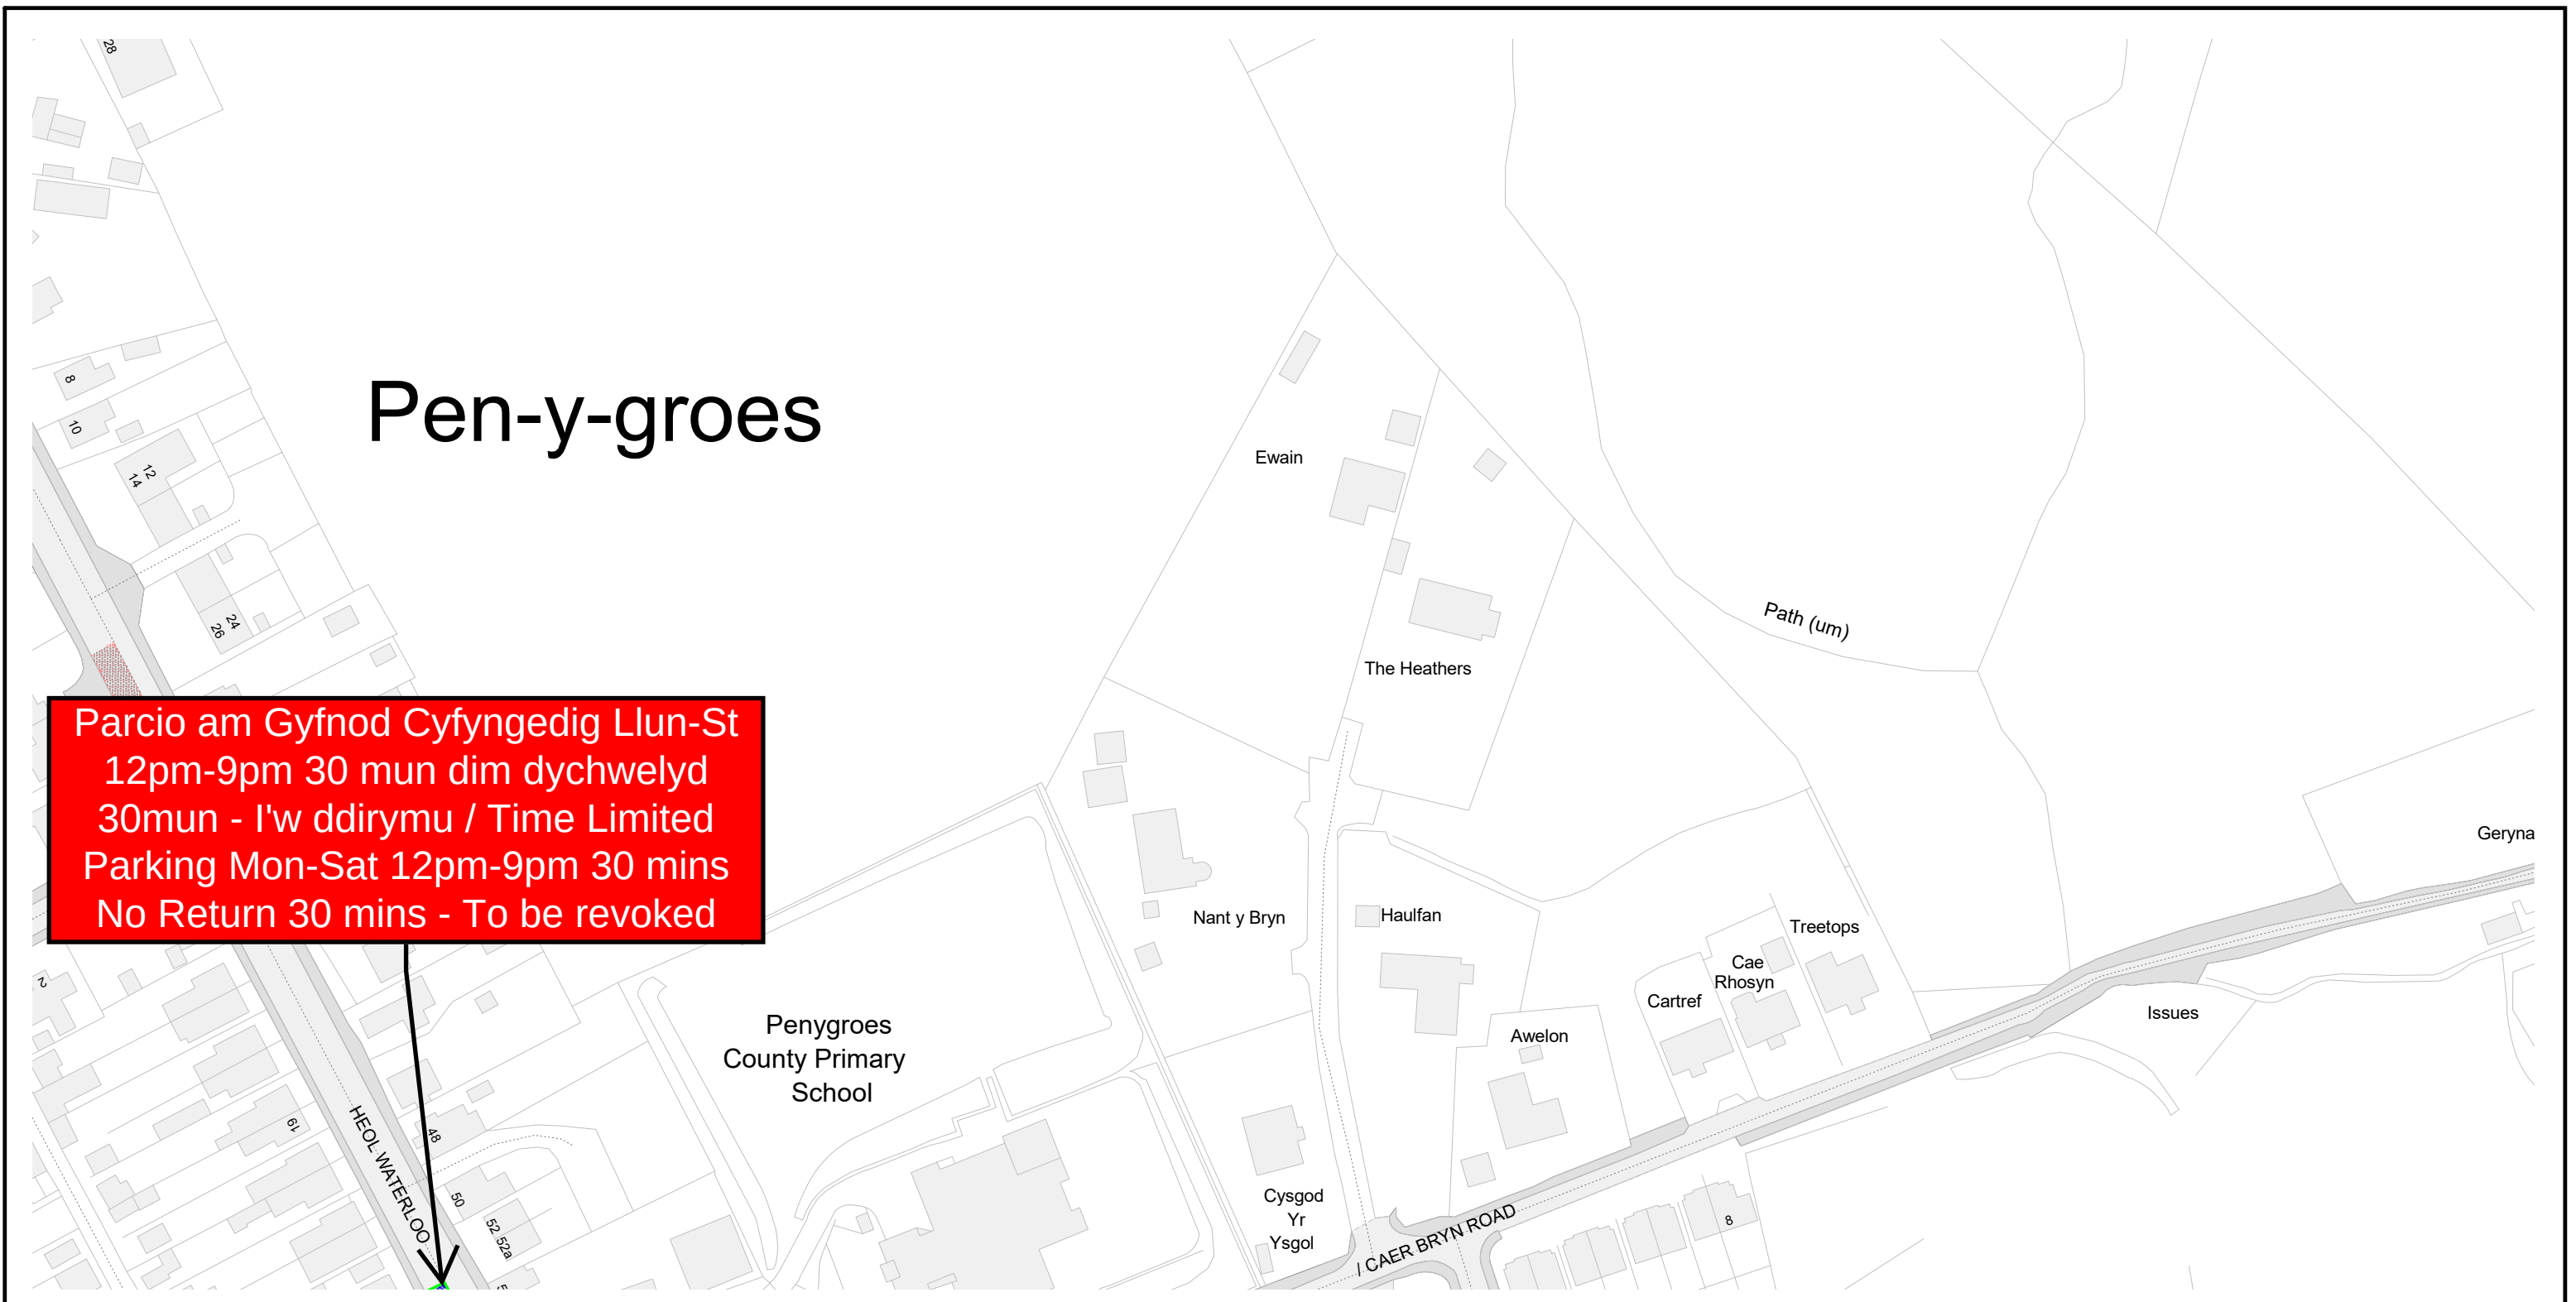

Cyngor Sir Gâr
Carmarthenshire County Council
Parc Myrddin,
Waun Dew / Richmond Terrace,
Caerfyrddin / Carmarthen
SA31 1HQ

Cyf. Teil / Tile ref.	DA164
Statws / Status	ARFAETHEDIG PROPOSED
Rhif adolygiad / Revision no.	4
Dyddiad gweithredol / Operative date	17/11/2025
Graddfa / Scale	1 : 1250

CZ164



DA165

CYFEIRIADAU TEILS CYFAGOS
ADJACENT TILE REFERENCES

GORCHYMYN / ORDER:

GORCHYMYN CYDGRYNHOI SIR
GAERFYRDDIN (AC EITHRIO
CAERFYRDDIN, LLANELLI A RHYDAMAN)
(CYFYNGIAD AROS A MANNAU PARCIO
STRYD) 2025

THE COUNTY OF CARMARTHENSHIRE
(WITH THE EXCEPTION OF CARMARTHEN,
LLANELLI AND AMMANFORD)
(WAITING RESTRICTION AND STREET
PARKING PLACES) CONSOLIDATION
ORDER 2025

(c) Hawlfraint y Goron a hawliau cronfa ddata 2024
Arolwg Ordnans AC0000810849 / (c) Crown copyright and
database rights 2024 Ordnance Survey AC0000810849

Allwedd i'r mathau o gyfyngiadau a ddangosir \ Key to restriction types displayed



Dim aros unrhyw bryd/No waiting at any time





Parcio am Gyfnod Cyfyngedig Llun-Sad 12pm-9pm
30 mun dim dychwelyd 30 mun/Time Limited
Parking Mon-Sat 12pm-9pm 30 Mins No Return 30 Mins



Parking zones



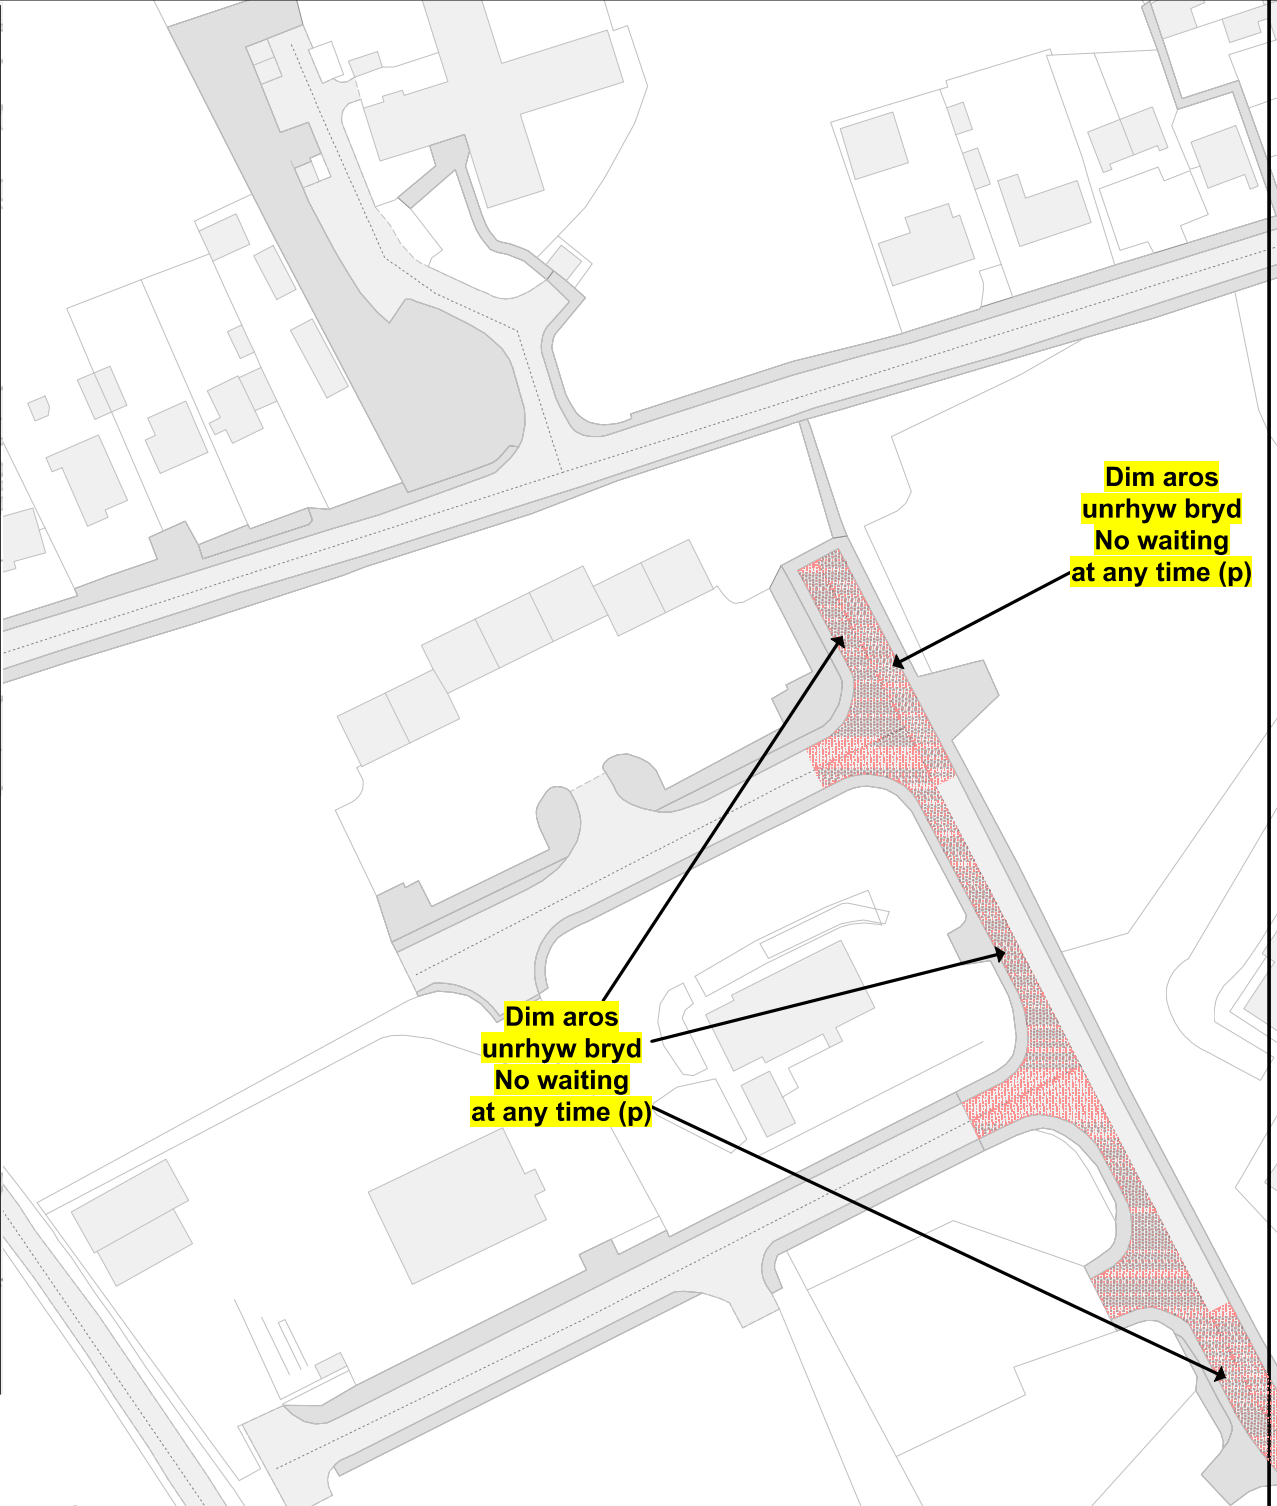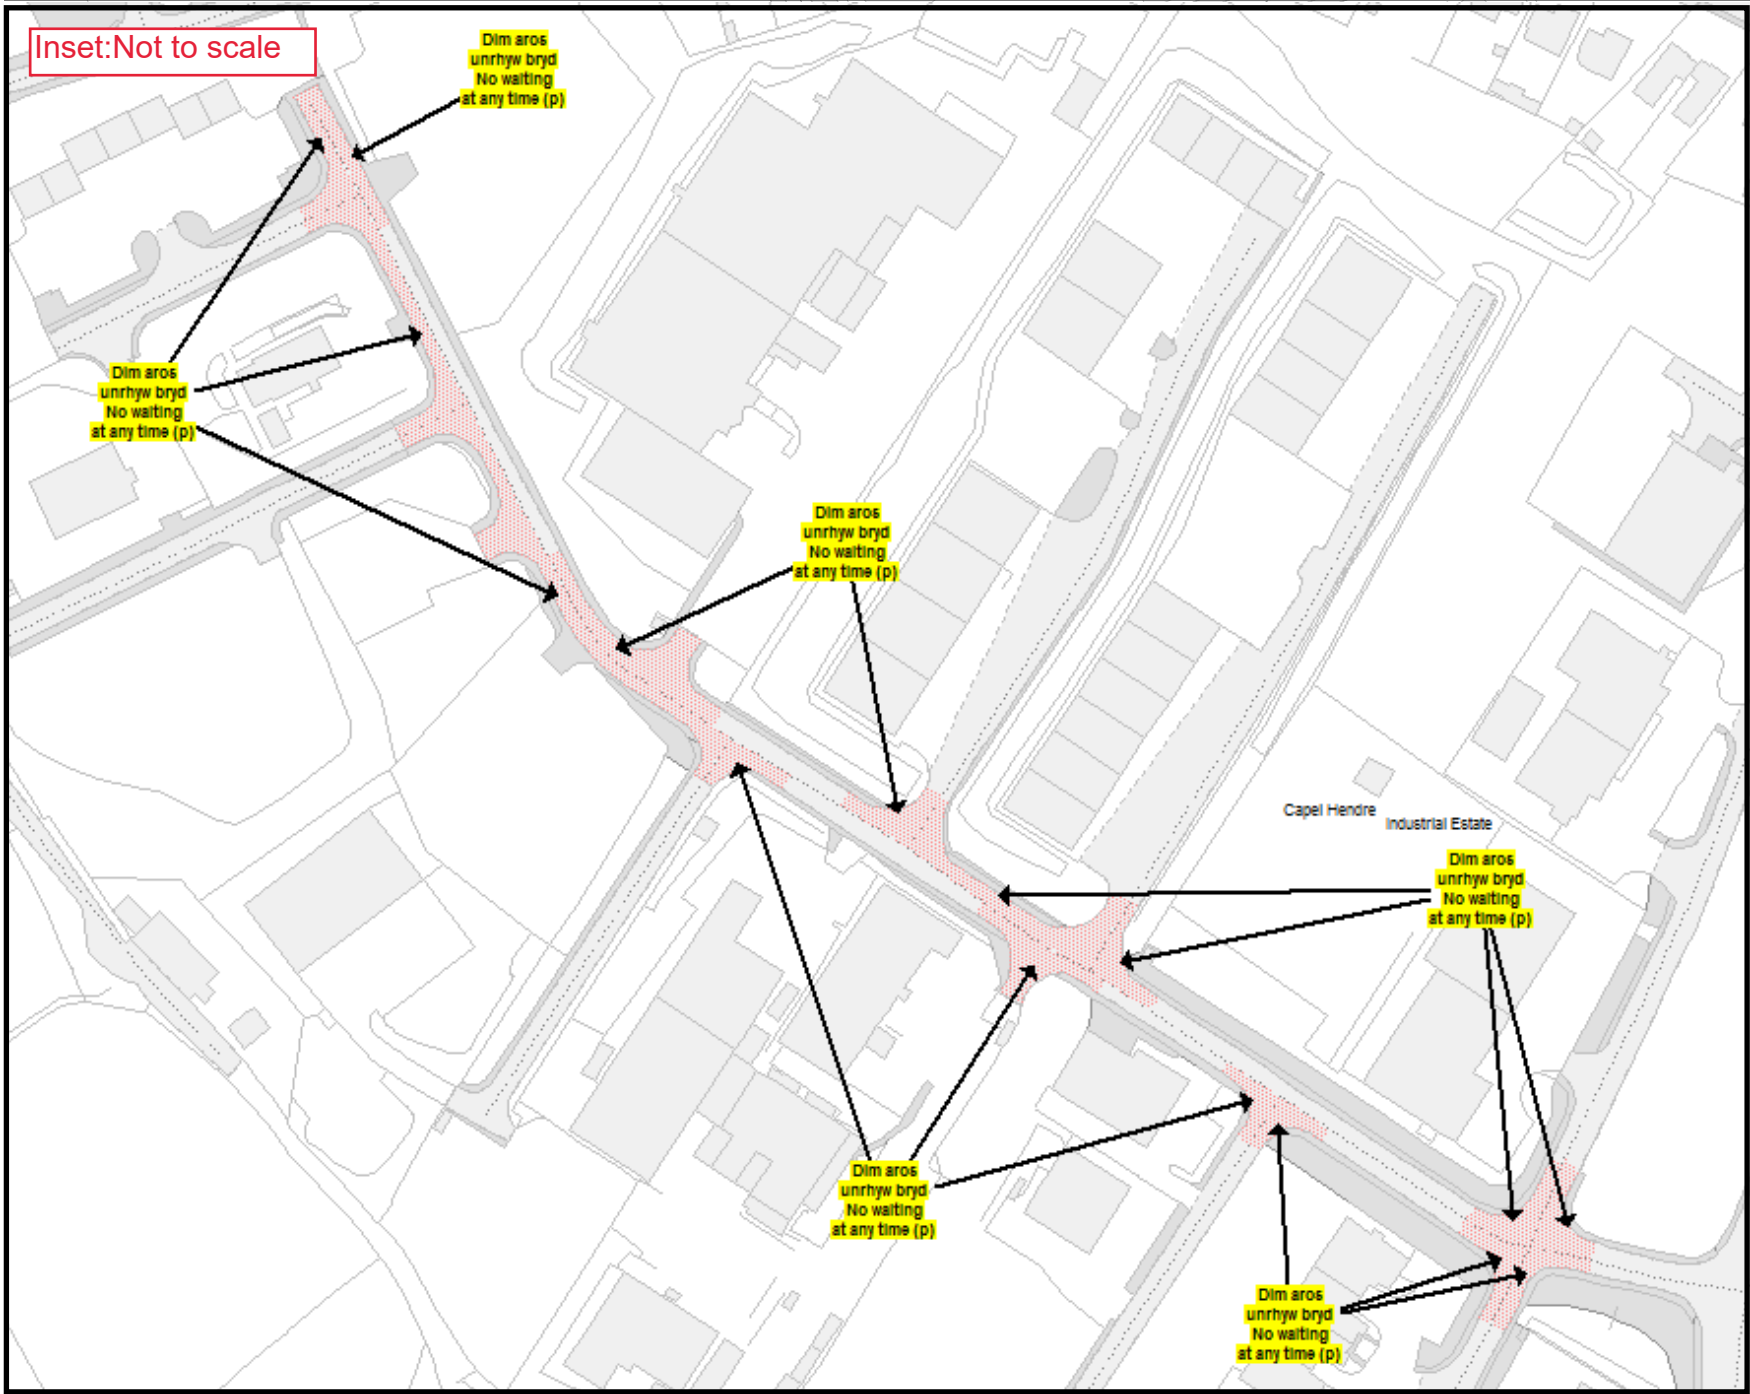

Cyngor Sir Gâr
Carmarthenshire County Council
Parc Myrddin,
Waun Dew / Richmond Terrace,
Caerfyrddin / Carmarthen
SA31 1HQ

GORCHYMYN / ORDER:

GORCHYMYN CYDGRYNHOI SIR
GAERFYRDDIN (AC EITHRIO
CAERFYRDDIN, LLANELLI A RHYDAMAN)
(CYFYNGIAD AROS A MANNAU PARCIO
STRYD) 2025

THE COUNTY OF CARMARTHENSHIRE
(WITH THE EXCEPTION OF CARMARTHEN,
LLANELLI AND AMMANFORD)
(WAITING RESTRICTION AND STREET
PARKING PLACES) CONSOLIDATION
ORDER 2025

(c) Hawlfraint y Goron a hawliau cronfa ddata 2024
Arolwg Ordnans AC0000810849 / (c) Crown copyright and
database rights 2024 Ordnance Survey AC0000810849

Allwedd i'r mathau o gyfyngiadau a ddangosir \ Key to restriction types displayed


 Dim aros unrhyw bryd/No waiting at any time




Cyf. Teil / Tile ref.	DA173
Statws / Status	ARFAETHEDIG PROPOSED
Rhif adolygiad / Revision no.	
Dyddiad gweithredol / Operative date	24/11/2025
Graddfa / Scale	1 : 1250



**CYFEIRIADAU TEILS CYFAGOS
ADJACENT TILE REFERENCES**

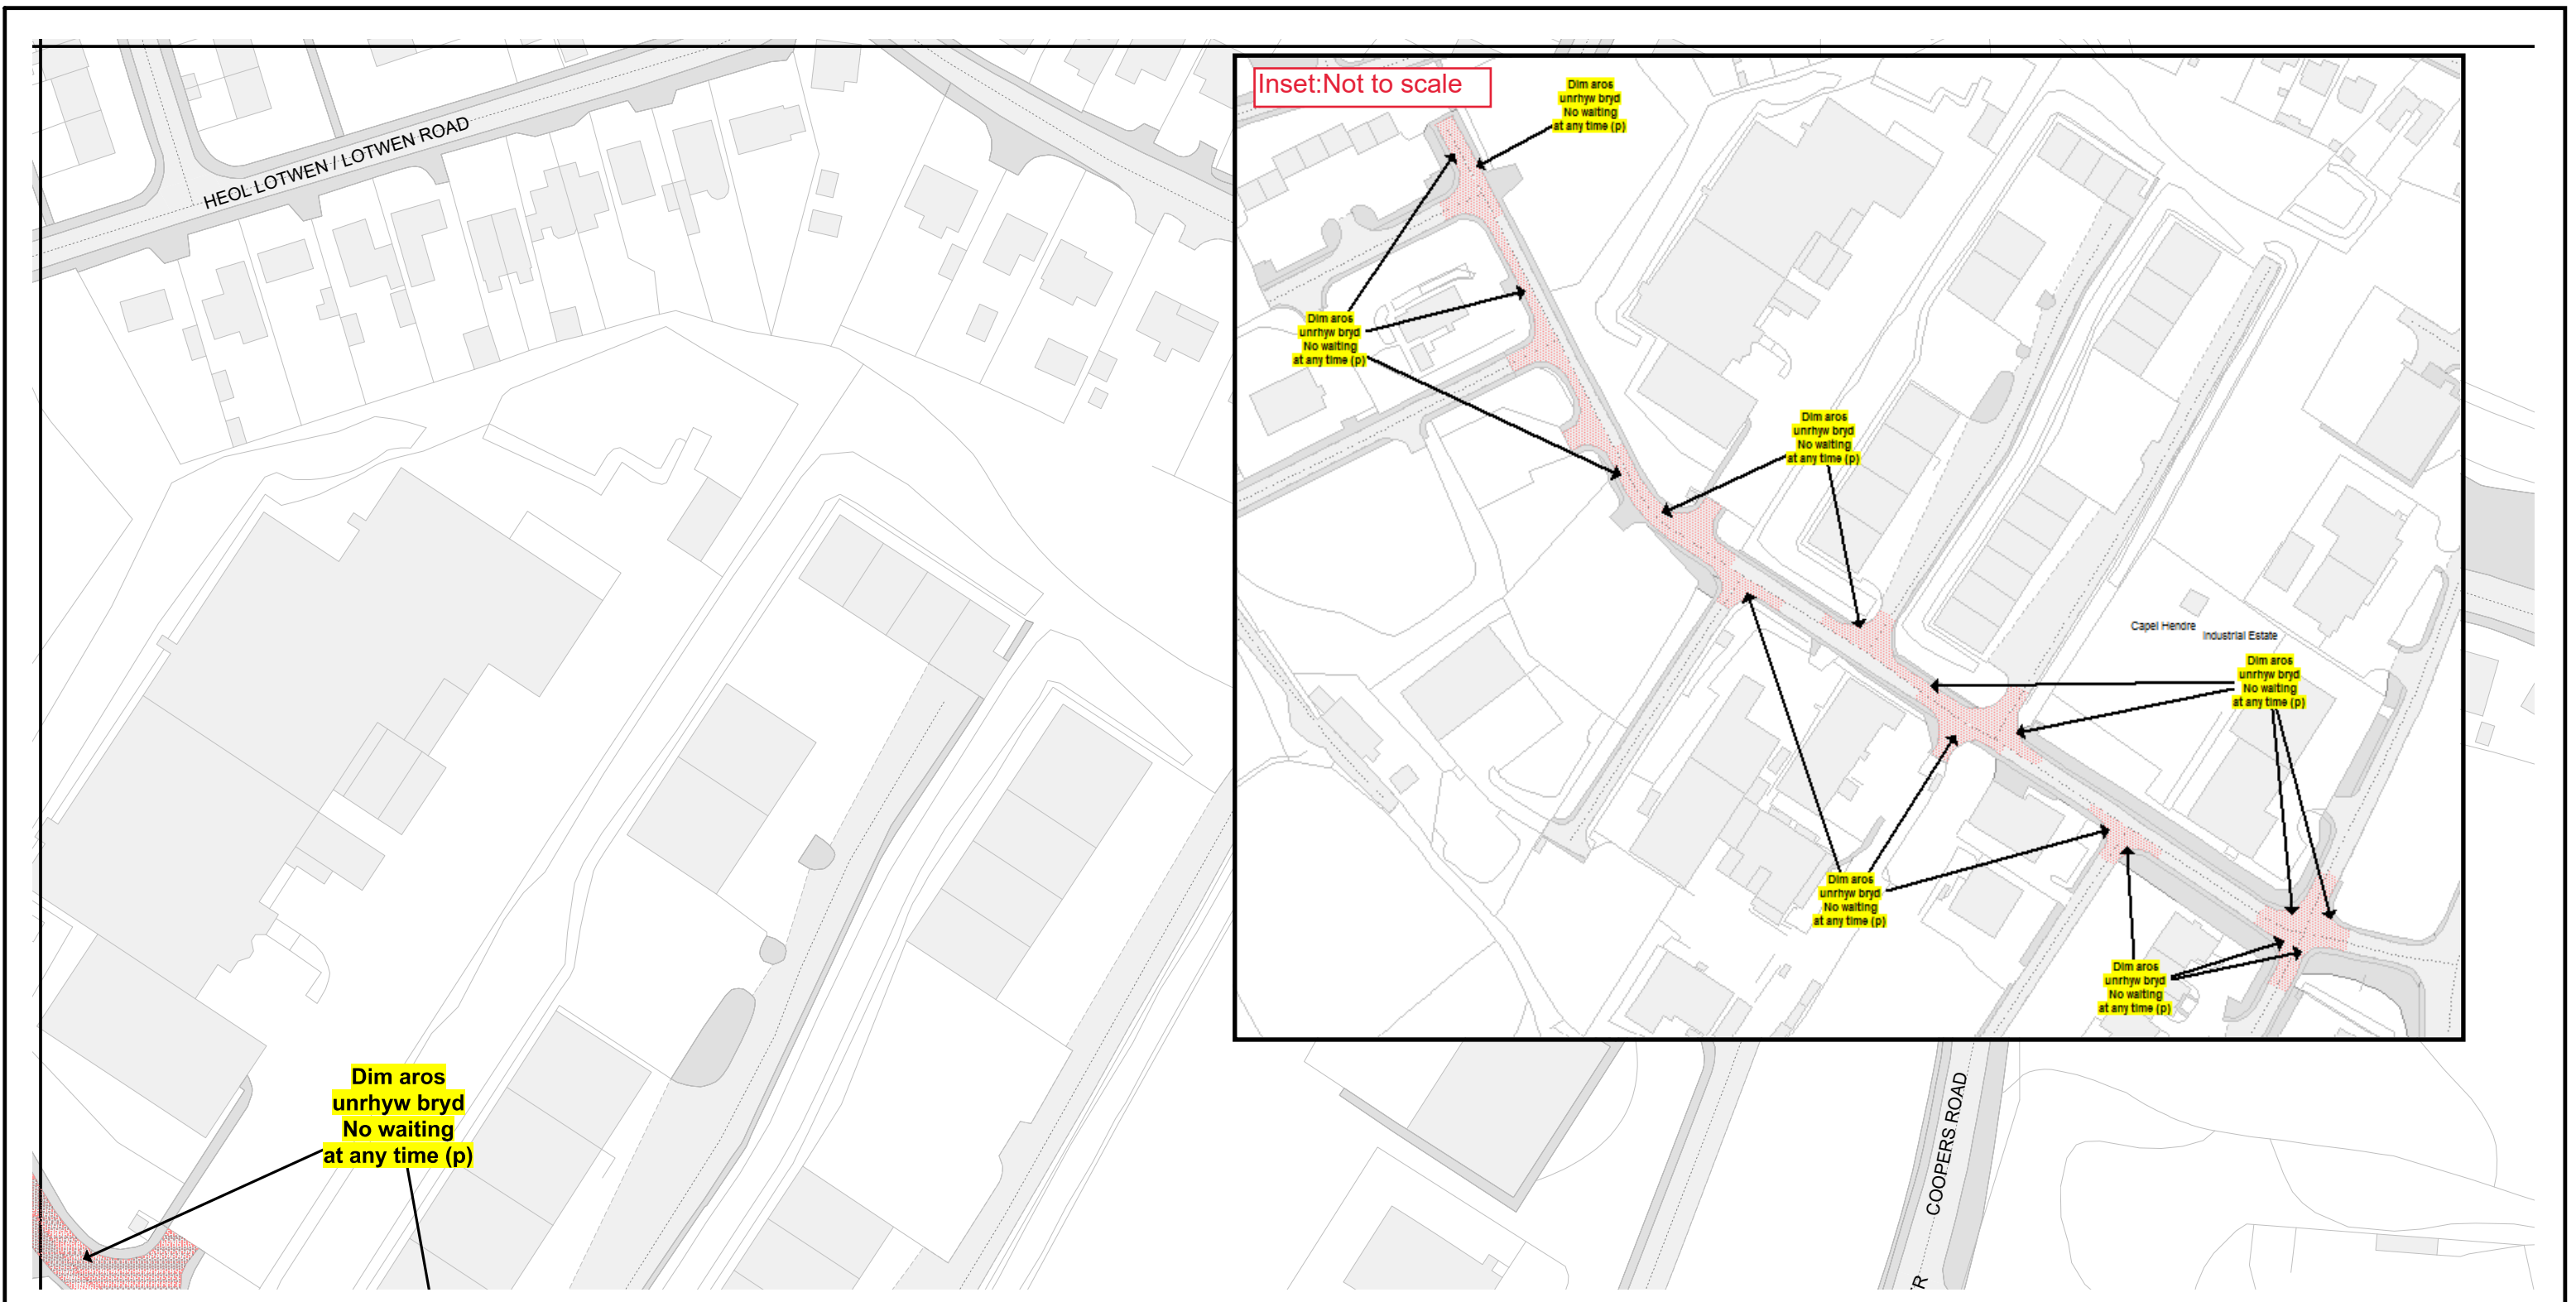

Cyngor Sir Gâr Carmarthenshire County Council  Cyngor Sir Gâr Carmarthenshire County Council Parc Myrddin, Waun Dew / Richmond Terrace, Caerfyrddin / Carmarthen SA31 1HQ		GORCHYMYN / ORDER: GORCHYMYN CYDGRYNHOI SIR GAERFYRDDIN (AC EITHRIO CAERFYRDDIN, LLANELLI A RHYDAMAN) (CYFYNGIAD AROS A MANNAU PARCIO STRYD) 2025		Allwedd i'r mathau o gyfyngiadau a ddangosir \ Key to restriction types displayed  Dim aros unrhyw bryd/No waiting at any time	
Cyf. Teil / Tile ref.	DB173	 CYFEIRIADAU TEILS CYFAGOS ADJACENT TILE REFERENCES	THE COUNTY OF CARMARTHENSHIRE (WITH THE EXCEPTION OF CARMARTHEN, LLANELLI AND AMMANFORD) (WAITING RESTRICTION AND STREET PARKING PLACES) CONSOLIDATION ORDER 2025		
Statws / Status	ARFAETHEDIG PROPOSED				
Rhif adolygiad / Revision no.					
Dyddiad gweithredol / Operative date	24/11/2025				
Graddfa / Scale	1 : 1250		(c) Hawlfraint y Goron a hawliau cronfa ddata 2024 Arolwg Ordnans AC0000810849 / (c) Crown copyright and database rights 2024 Ordnance Survey AC0000810849		

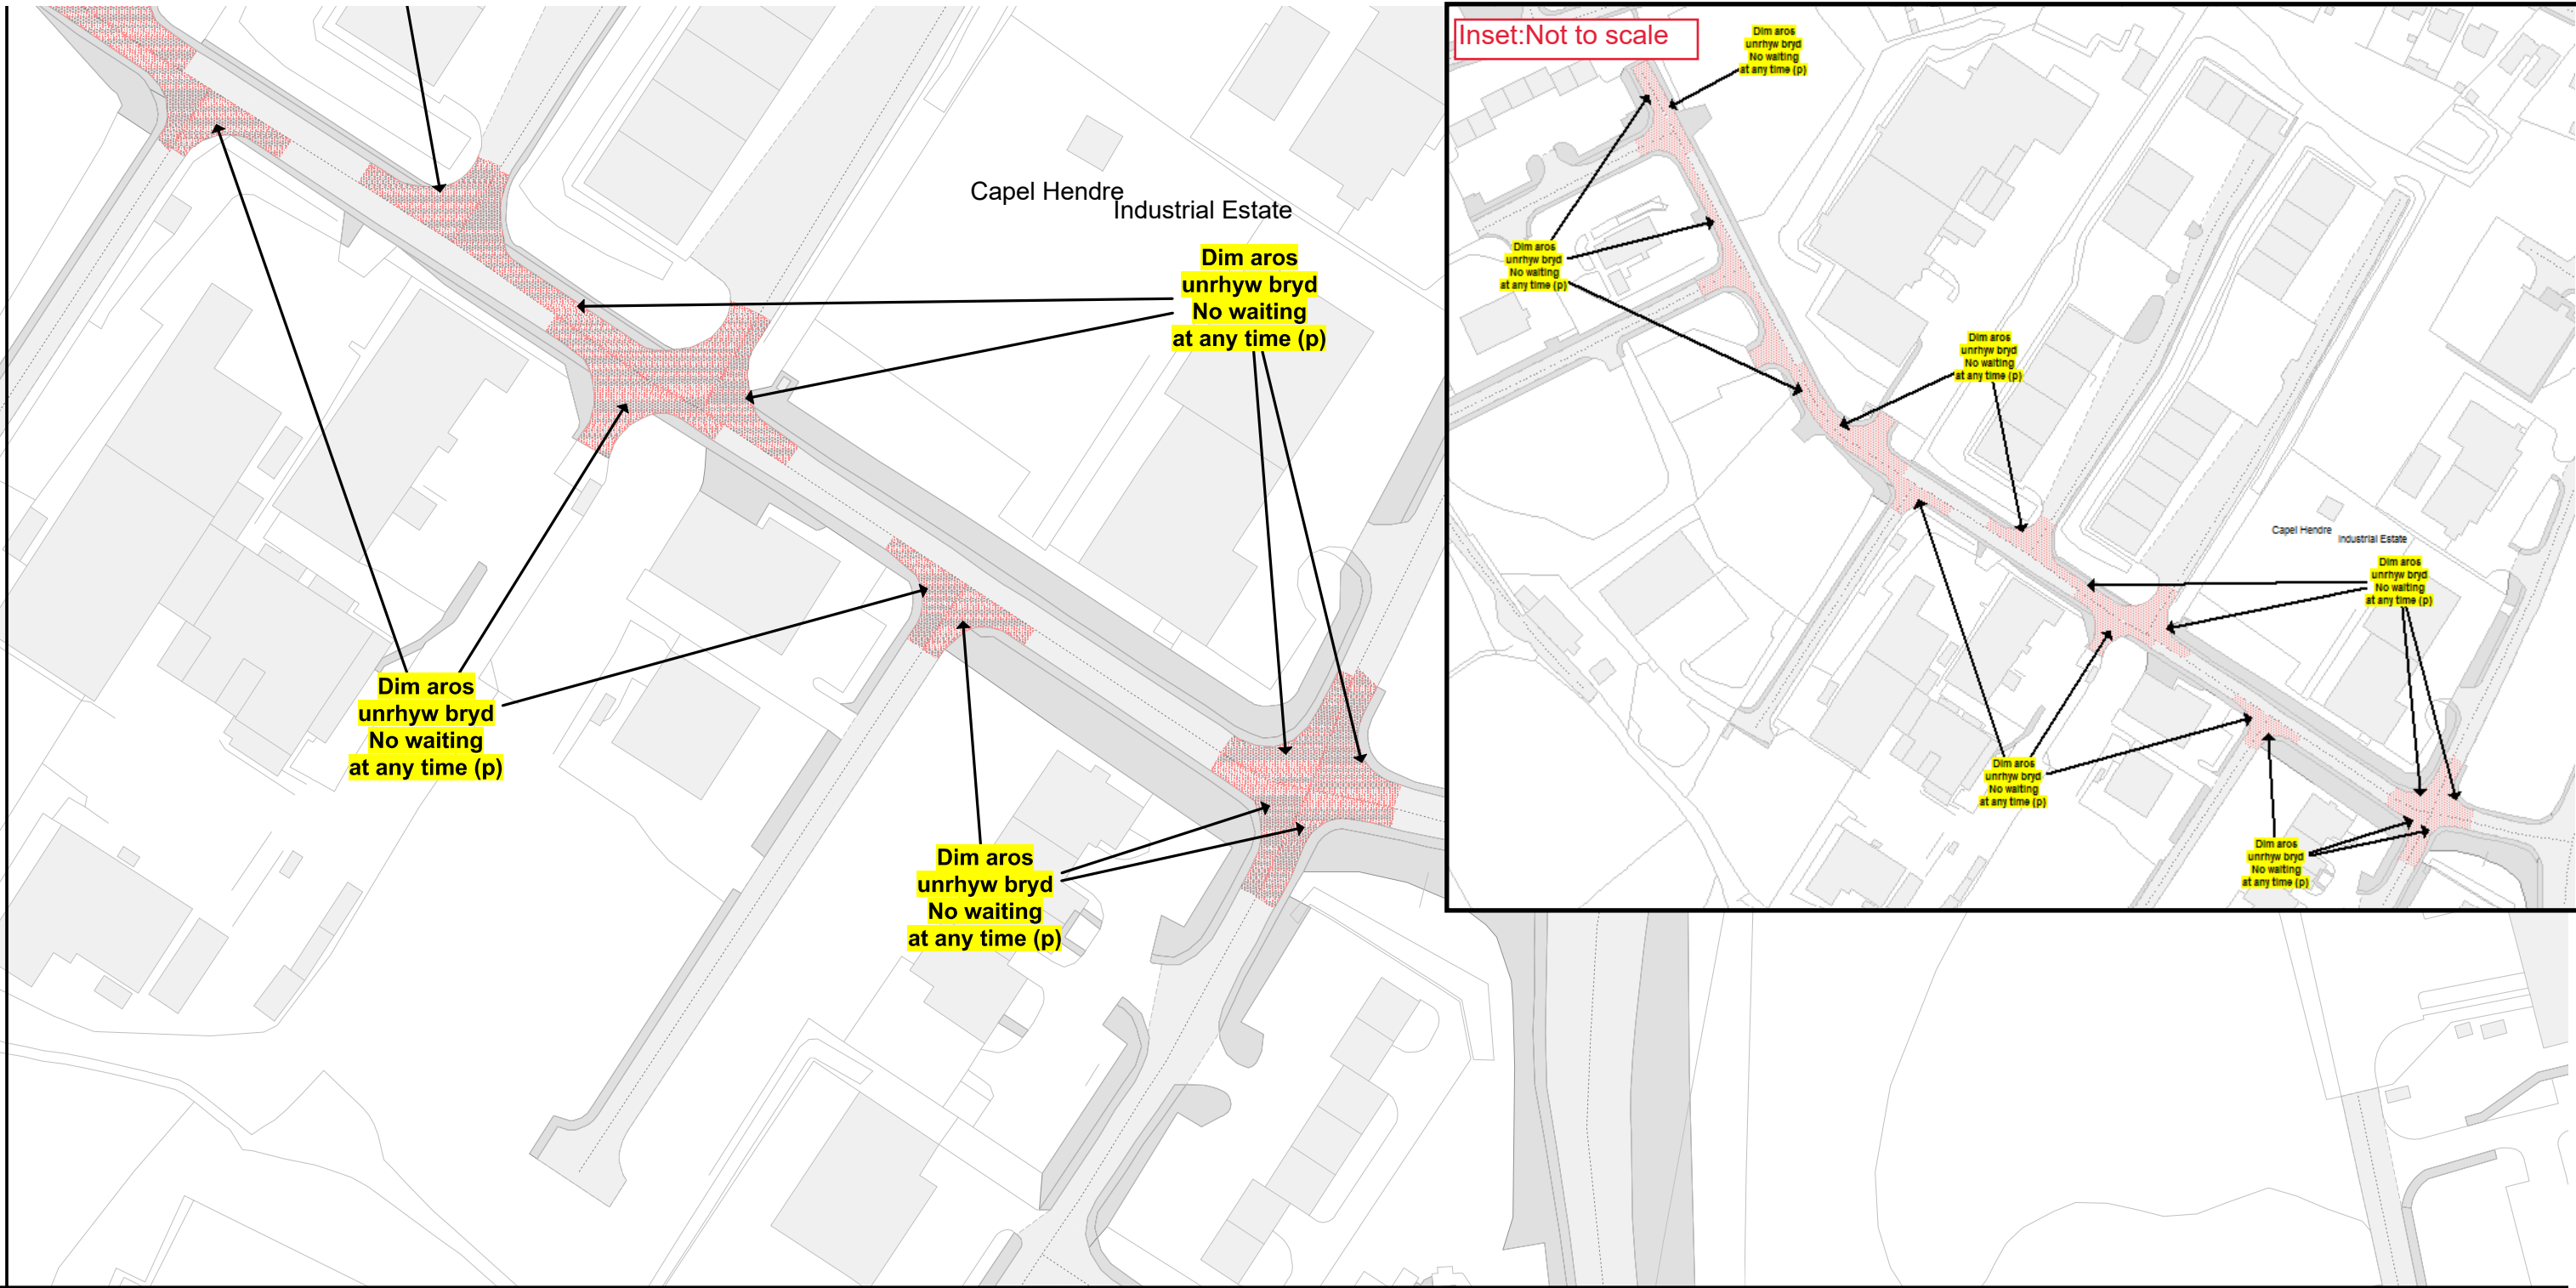

Cyngor Sir Gâr
Carmarthenshire County Council
Parc Myrddin,
Waun Dew / Richmond Terrace,
Caerfyrddin / Carmarthen
SA31 1HQ

GORCHYMYN / ORDER:

GORCHYMYN CYDGRYNHOI SIR
GAERFYRDDIN (AC EITHRIO
CAERFYRDDIN, LLANELLI A RHYDAMAN)
(CYFYNGIAD AROS A MANNAU PARCIO
STRYD) 2025

THE COUNTY OF CARMARTHENSHIRE
(WITH THE EXCEPTION OF CARMARTHEN,
LLANELLI AND AMMANFORD)
(WAITING RESTRICTION AND STREET
PARKING PLACES) CONSOLIDATION
ORDER 2025

(c) Hawlfraint y Goron a hawliau cronfa ddata 2024
Arolwg Ordnans AC0000810849 / (c) Crown copyright and
database rights 2024 Ordnance Survey AC0000810849

Allwedd i'r mathau o gyfyngiadau a ddangosir \ Key to restriction types displayed

 Dim aros unrhyw bryd/No waiting at any time

Cyf. Teil / Tile ref.	DB174
Statws / Status	ARFAETHEDIG PROPOSED
Rhif adolygiad / Revision no.	
Dyddiad gweithredol / Operative date	24/11/2025
Graddfa / Scale	1 : 1250



**CYFEIRIADAU TEILS CYFAGOS
ADJACENT TILE REFERENCES**







Cyngor Sir Gâr
Carmarthenshire County Council
Parc Myrddin,
Waun Dew / Richmond Terrace,
Caerfyrddin / Carmarthen
SA31 1HQ

Cyf. Teil / Tile ref.	DG155
Statws / Status	ARFAETHEDIG PROPOSED
Rhif adolygiad / Revision no.	2
Dyddiad gweithredol / Operative date	21/11/2025
Graddfa / Scale	1 : 1250



DG156

CYFEIRIADAU TEILS CYFAGOS
ADJACENT TILE REFERENCES

GORCHYMYN / ORDER:

GORCHYMYN CYDGRYNHOI SIR GAERFYRDDIN (AC EITHRIO CAERFYRDDIN, LLANELLI A RHYDAMAN) (CYFYNGIAD AROS A MANNAU PARCIO STRYD) 2025

THE COUNTY OF CARMARTHENSHIRE (WITH THE EXCEPTION OF CARMARTHEN, LLANELLI AND AMMANFORD) (WAITING RESTRICTION AND STREET PARKING PLACES) CONSOLIDATION ORDER 2025

(c) Hawlfraint y Goron a hawliau cronfa ddata 2024 Arolwg Ordnans AC0000810849 / (c) Crown copyright and database rights 2024 Ordnance Survey AC0000810849

Allwedd i'r mathau o gyfyngiadau a ddangosir \ Key to restriction types displayed




Dim aros unrhyw bryd/No waiting at any time



Parking zones



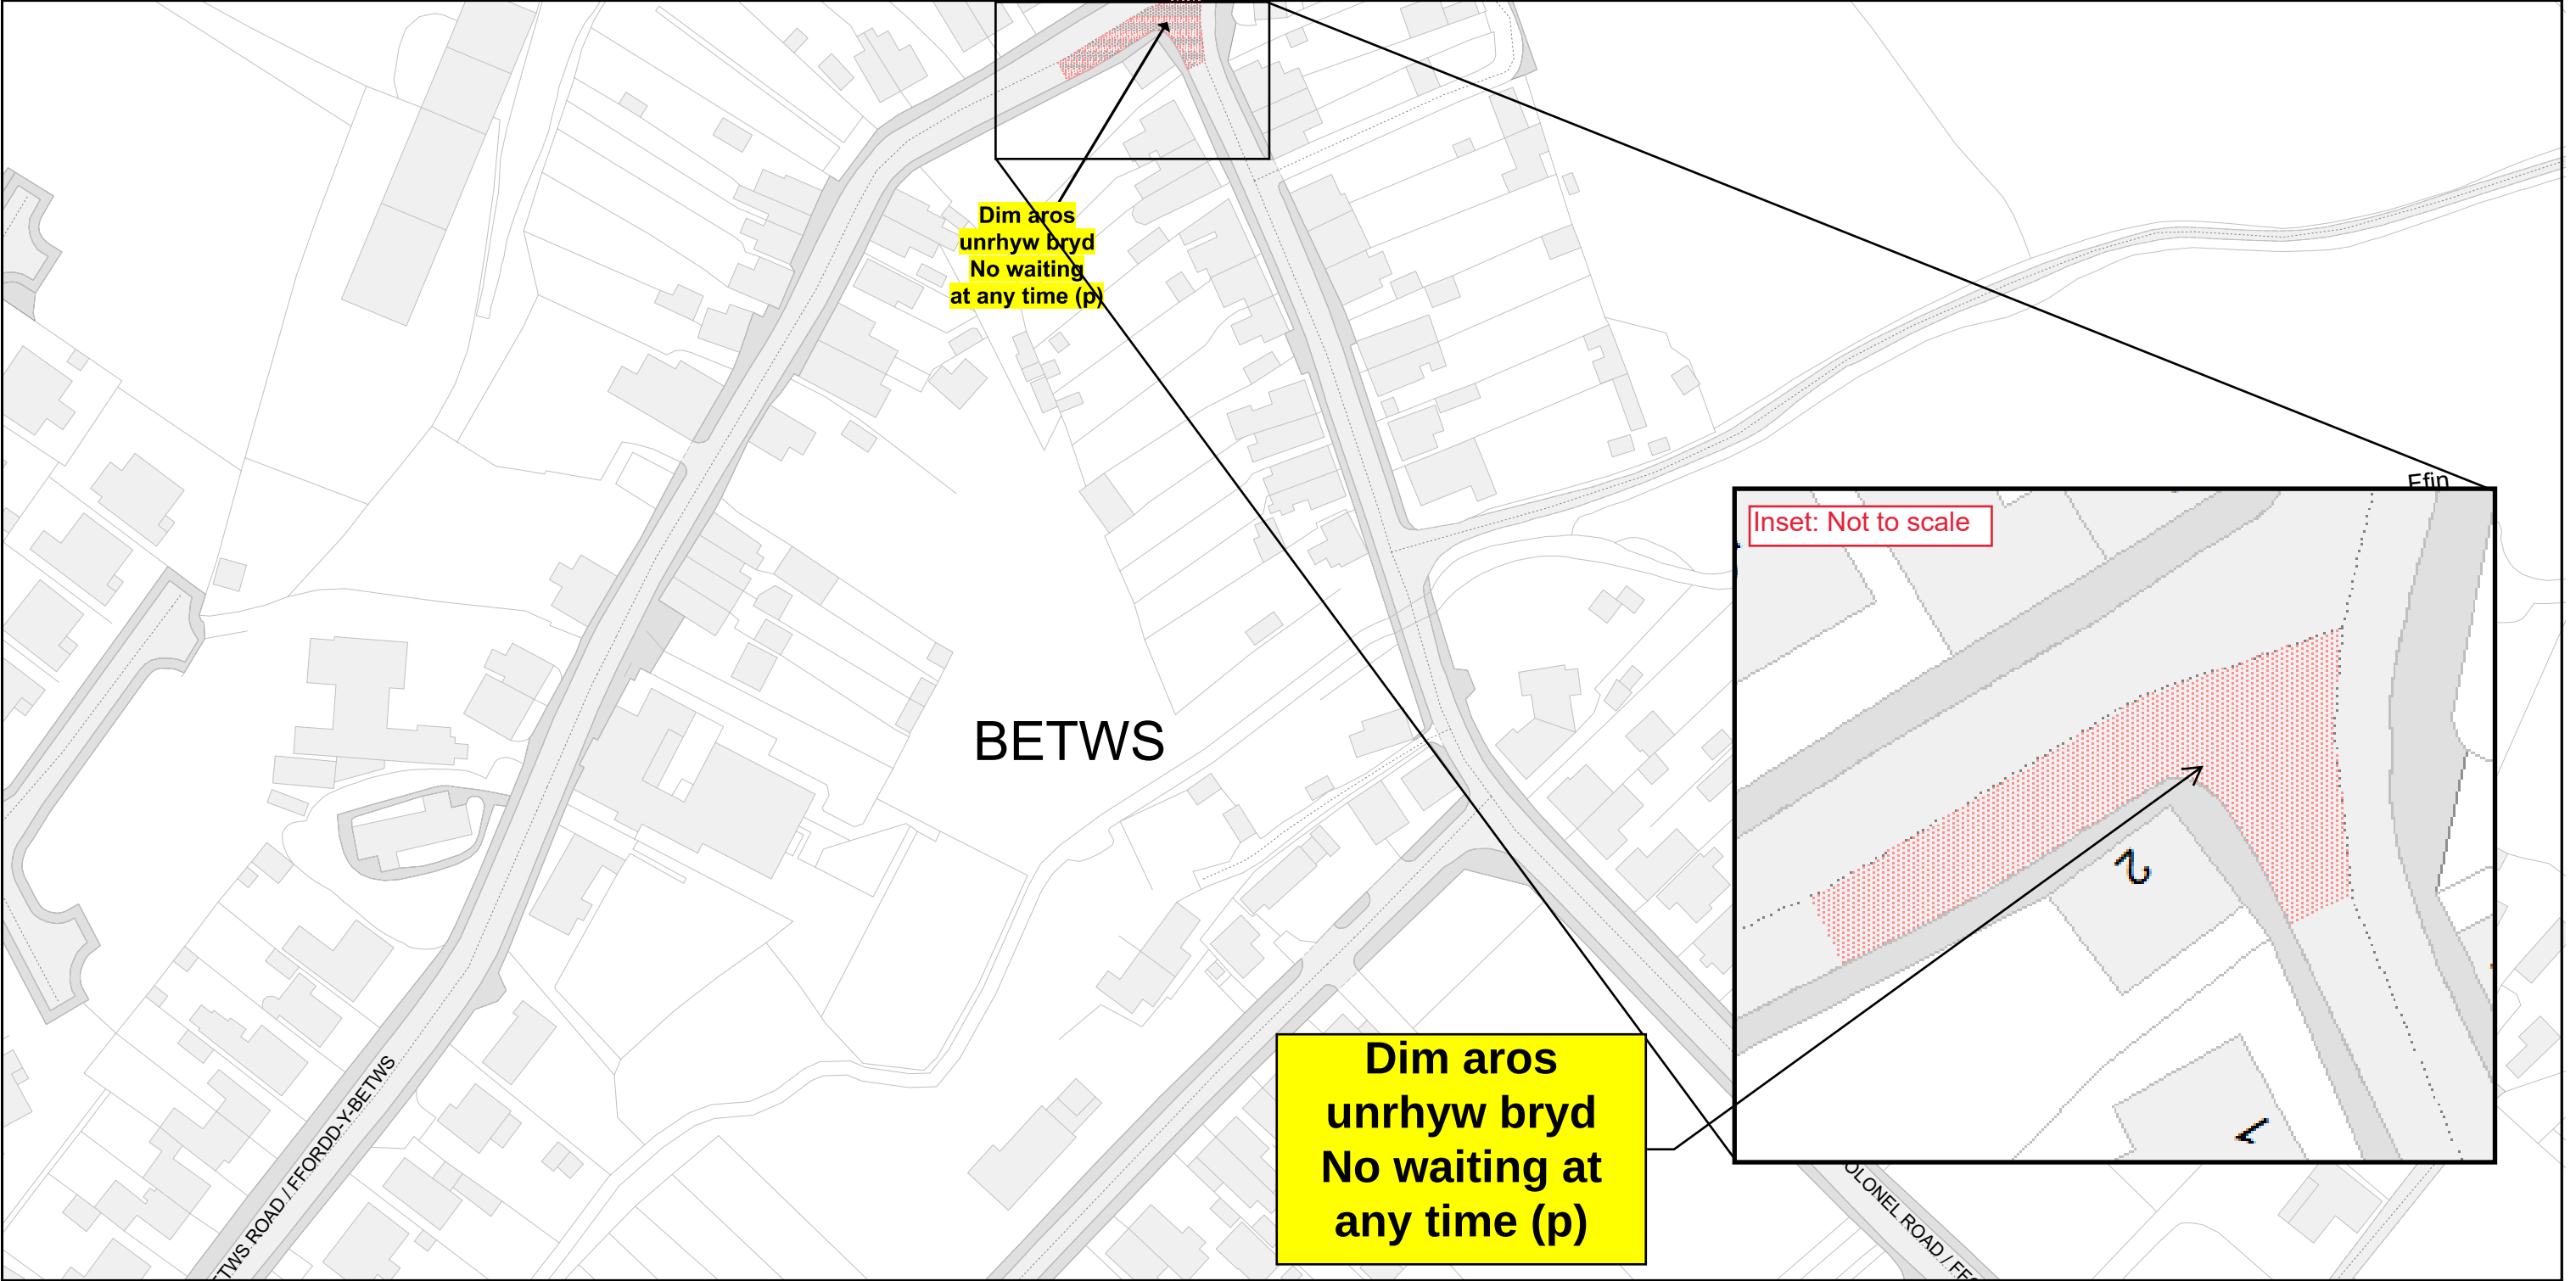

Cyngor Sir Gâr
Carmarthenshire County Council
Parc Myrddin,
Waun Dew / Richmond Terrace,
Caerfyrddin / Carmarthen
SA31 1HQ

GORCHYMYN / ORDER:

GORCHYMYN CYDGRYNHOI SIR
GAERFYRDDIN (AC EITHRIO
CAERFYRDDIN, LLANELLI A RHYDAMAN)
(CYFYNGIAD AROS A MANNAU PARCIO
STRYD) 2025

THE COUNTY OF CARMARTHENSHIRE
(WITH THE EXCEPTION OF CARMARTHEN,
LLANELLI AND AMMANFORD)
(WAITING RESTRICTION AND STREET
PARKING PLACES) CONSOLIDATION
ORDER 2025

(c) Hawlfraint y Goron a hawliau cronfa ddata 2024
Arolwg Ordnans AC0000810849 / (c) Crown copyright and
database rights 2024 Ordnance Survey AC0000810849

Allwedd i'r mathau o gyfyngiadau a ddangosir \ Key to restriction types displayed


 Dim aros unrhyw bryd/No waiting at any time

Cyf. Teil / Tile ref.	p_DJ171
Statws / Status	ARFAETHEDIG PROPOSED
Rhif adolygiad / Revision no.	
Dyddiad gweithredol / Operative date	24/11/2025
Graddfa / Scale	1 : 1250



**CYFEIRIADAU TEILS CYFAGOS
ADJACENT TILE REFERENCES**



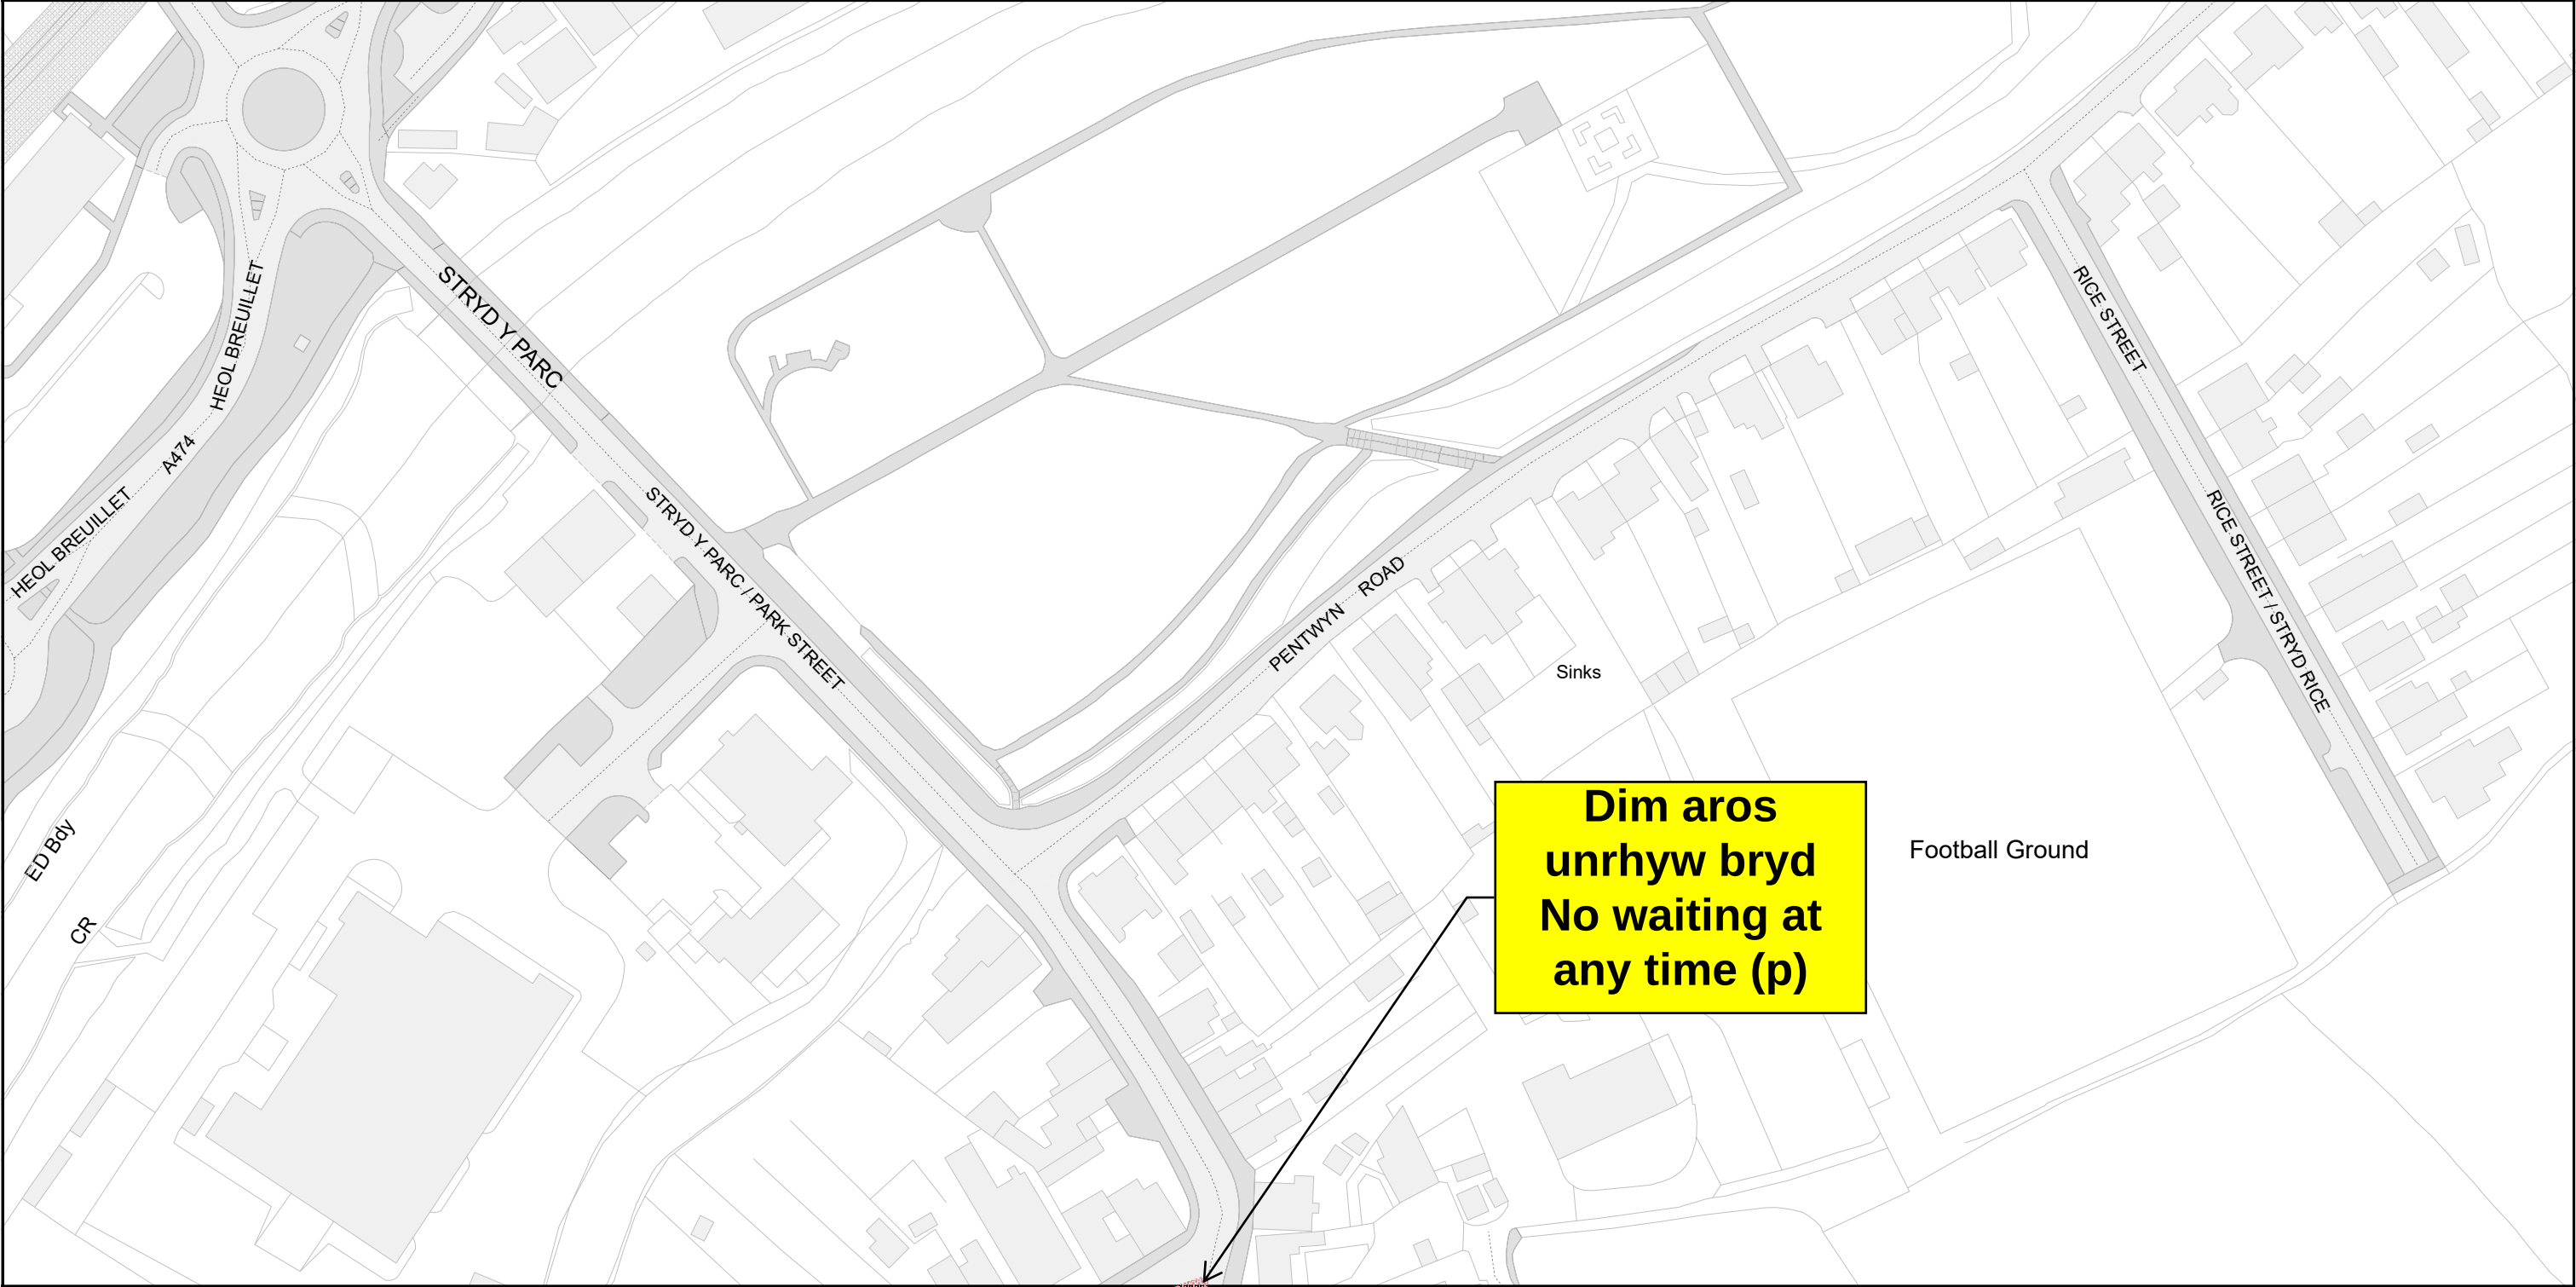

Cyngor Sir Gâr
Carmarthenshire County Council
Parc Myrddin,
Waun Dew / Richmond Terrace,
Caerfyrddin / Carmarthen
SA31 1HQ

Cyf. Teil / Tile ref.	p_DJ170
Statws / Status	ARFAETHEDIG PROPOSED
Rhif adolygiad / Revision no.	
Dyddiad gweithredol / Operative date	24/11/2025
Graddfa / Scale	1 : 1250



CYFEIRIADAU TEILS CYFAGOS
ADJACENT TILE REFERENCES

GORCHYMYN / ORDER:

GORCHYMYN CYDGRYNHOI SIR
GAERFYRDDIN (AC EITHRIO
CAERFYRDDIN, LLANELLI A RHYDAMAN)
(CYFYNGIAD AROS A MANNAU PARCIO
STRYD) 2025

THE COUNTY OF CARMARTHENSHIRE
(WITH THE EXCEPTION OF CARMARTHEN,
LLANELLI AND AMMANFORD)
(WAITING RESTRICTION AND STREET
PARKING PLACES) CONSOLIDATION
ORDER 2025


(c) Hawlfraint y Goron a hawliau cronfa ddata 2024
Arolwg Ordnans AC0000810849 / (c) Crown copyright and
database rights 2024 Ordnance Survey AC0000810849

Allwedd i'r mathau o gyfyngiadau a ddangosir \ Key to restriction types displayed



Dim aros unrhyw bryd/No waiting at any time



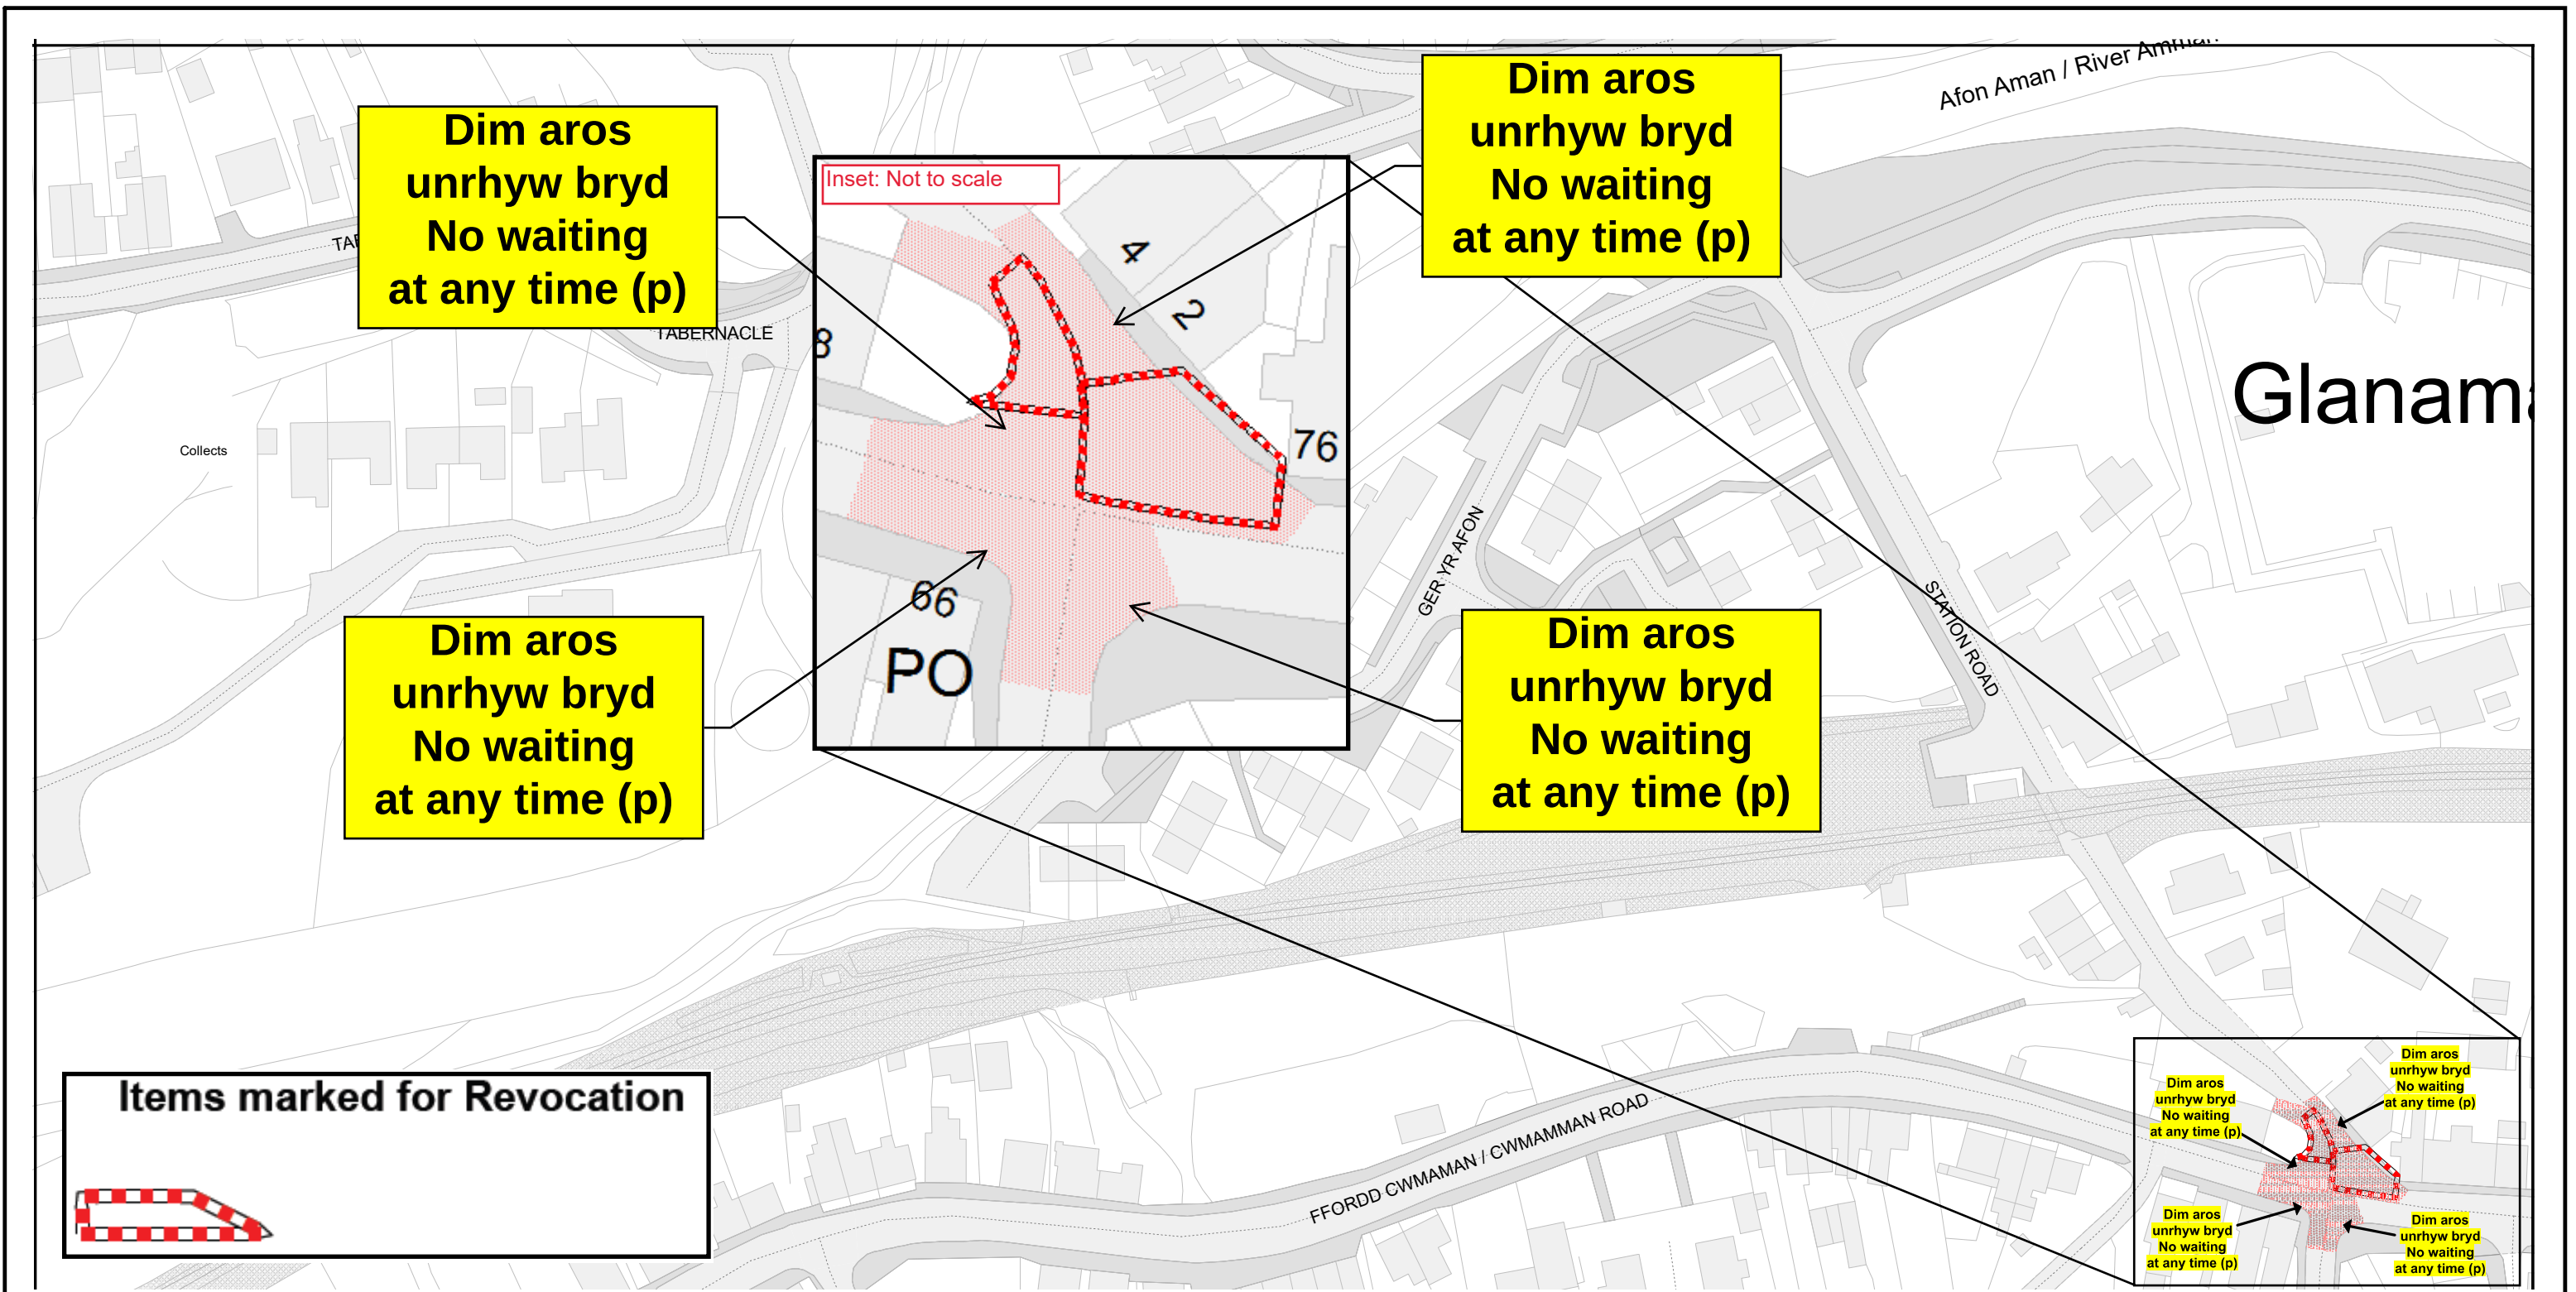

 Cyngor Sir Gâr Carmarthenshire County Council Parc Myrddin, Waun Dew / Richmond Terrace, Caerfyrddin / Carmarthen SA31 1HQ		 CYFEIRIADAU TEILS CYFAGOS ADJACENT TILE REFERENCES	GORCHYMYN / ORDER: GORCHYMYN CYDGRYNHOI SIR GAERFYRDDIN (AC EITHRIO CAERFYRDDIN, LLANELLI A RHYDAMAN) (CYFYNGIAD AROS A MANNAU PARCIO STRYD) 2025 THE COUNTY OF CARMARTHENSHIRE (WITH THE EXCEPTION OF CARMARTHEN, LLANELLI AND AMMANFORD) (WAITING RESTRICTION AND STREET PARKING PLACES) CONSOLIDATION ORDER 2025
Cyf. Teil / Tile ref.	DR163		(c) Hawlfraint y Goron a hawliau cronfa ddata 2024 Arolwg Ordnans AC0000810849 / (c) Crown copyright and database rights 2024 Ordnance Survey AC0000810849
Statws / Status	ARFAETHEDIG PROPOSED		
Rhif adolygiad / Revision no.			
Dyddiad gweithredol / Operative date	24/11/2025		
Graddfa / Scale	1 : 1250		



Dim aros unrhyw bryd/No waiting at any time



Items marked for Revocation

