ORIGINAL DRAWING FORMAT A1

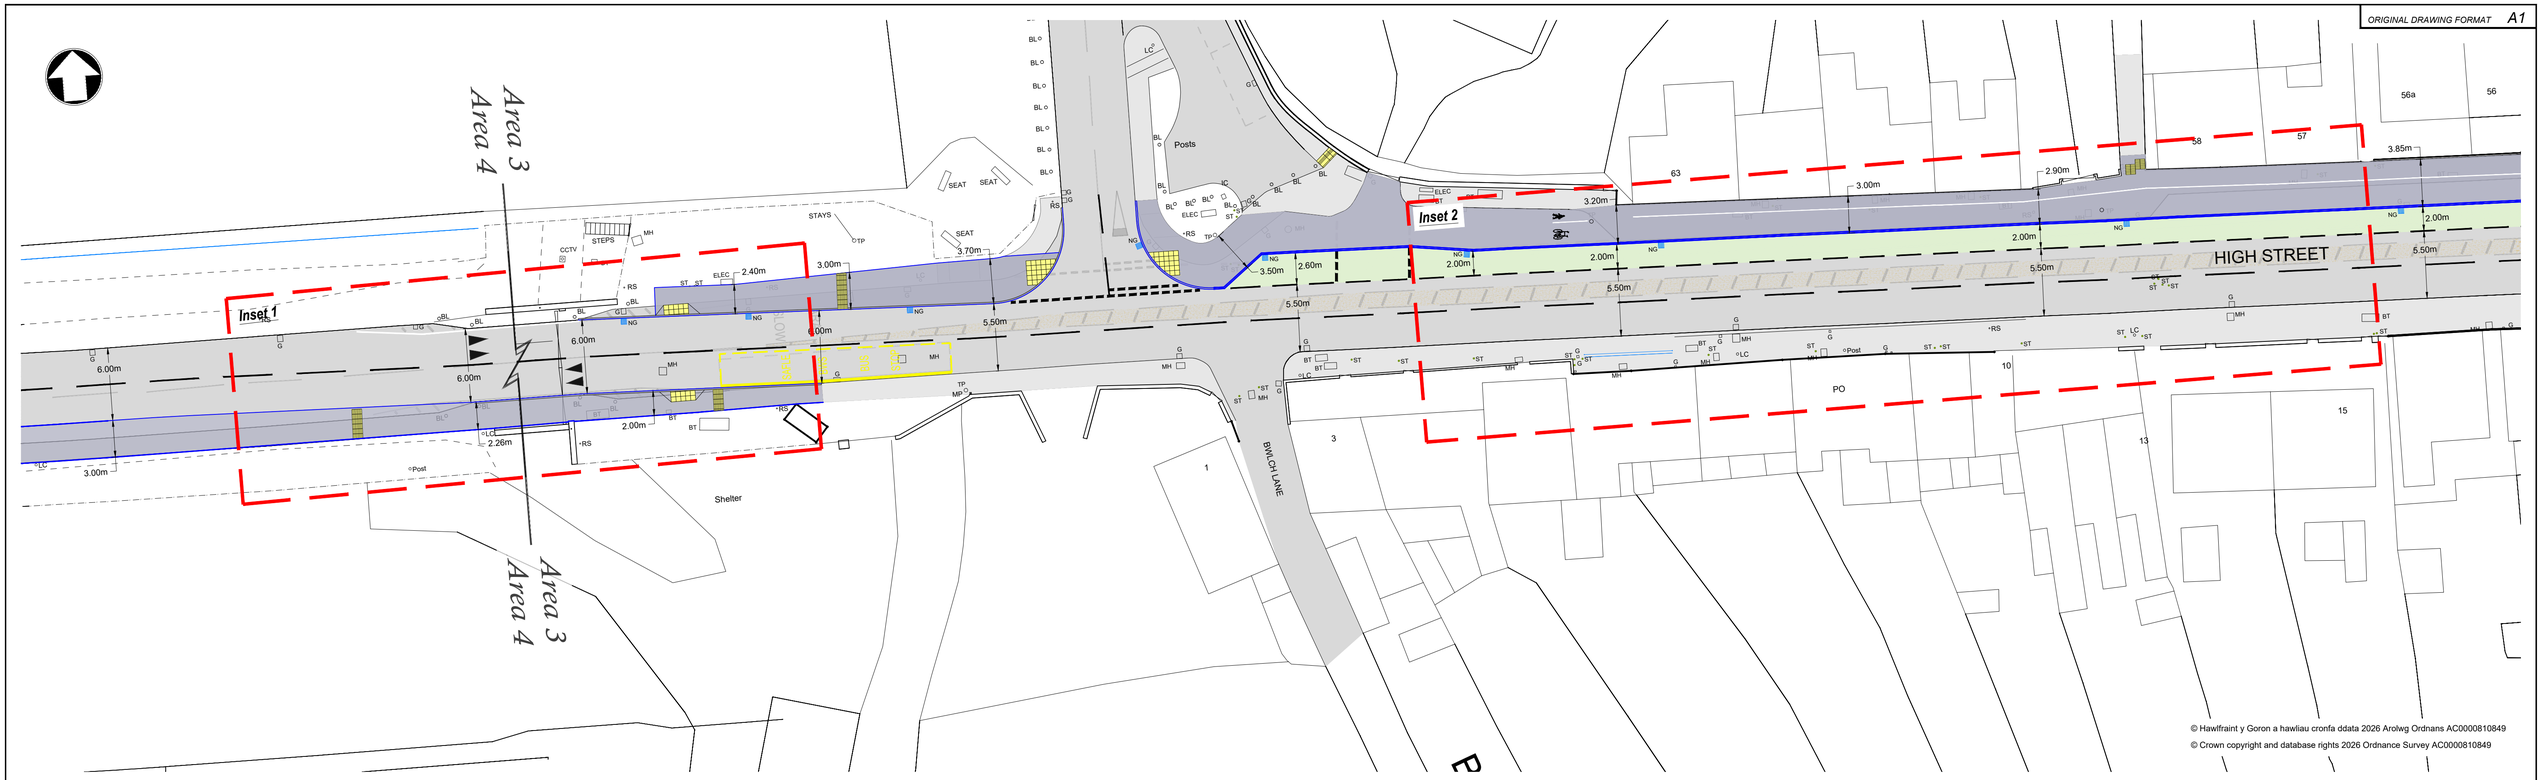


© Hawlfraint y Goron a hawliau cronfa ddata 2026 Arolwg Ordnans AC0000810849
© Crown copyright and database rights 2026 Ordnance Survey AC0000810849

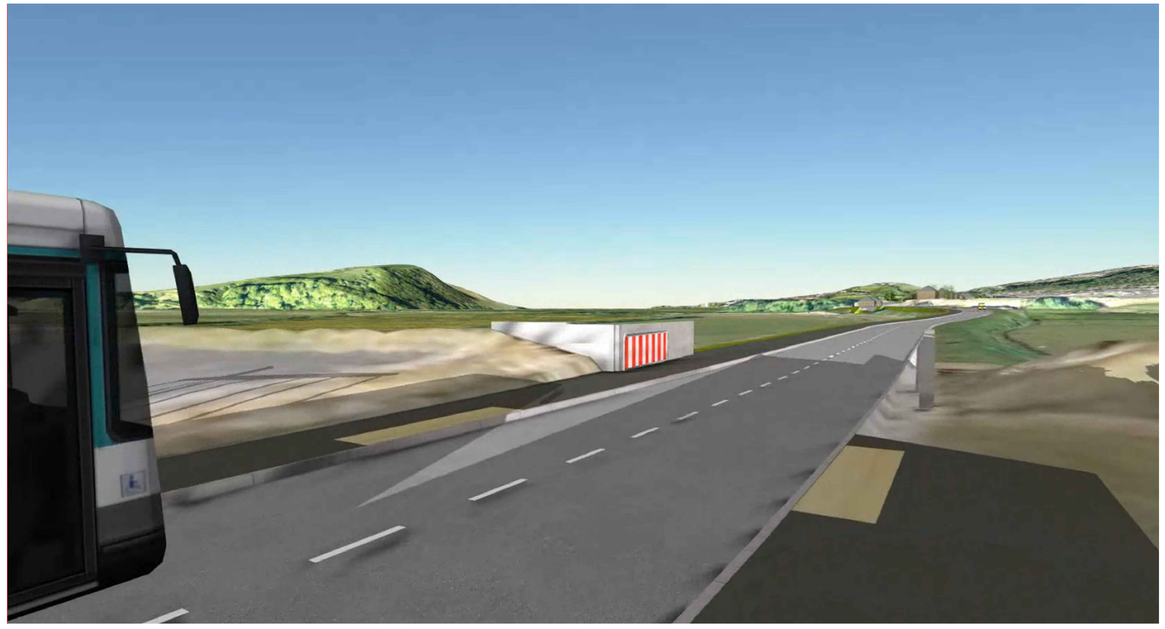

| REV | DATE | REVISION DESCRIPTION | REV BY | CHECKED | DATE CHD |
|---|---|---|---|---|---|

Status ---- ISSUED FOR THE PURPOSE SHOWN ONLY

Gwasanaethau Dylunio Peirianegol
Cyngor Sir Gâr
Carmarthenshire County Council
Engineering Design Services

**Adrian Harries B.Eng (Hons). C.Eng, M.I.C.E**
**Rheolwr Gwasanauethau Dylunio Proffesiynol**
*Professional Design Services Manager,*

Adran Lle Seilwaith a Datblygiad Economaidd,
Bloc 1, Parc Myrddin, Waun Dew, Caerfyrddin
Sir Caerfyrddin SA31 1HQ

*Department of Place, Infrastructure & Economic Development*
*Block 1, Parc Myrddin, Richmond Terrace, Carmarthen,*
*Carmarthenshire SA31 1HQ*

Project
**CARMARTHEN AT ROUTES**

Title
**ABERGWILI ROUTE PREFERRED OPTION**

| Made By | Date | Checked | Date | Authorised | Date |
|---|---|---|---|---|---|
| CS | 18/02/26 | DR | 18/02/26 | VV | 18/02/26 |

| Scale | Project no. | |
|---|---|---|
| *1:250* | 80/0040/559 | |
| | Drawing no. | Revision |
| | FE01/3 | - |